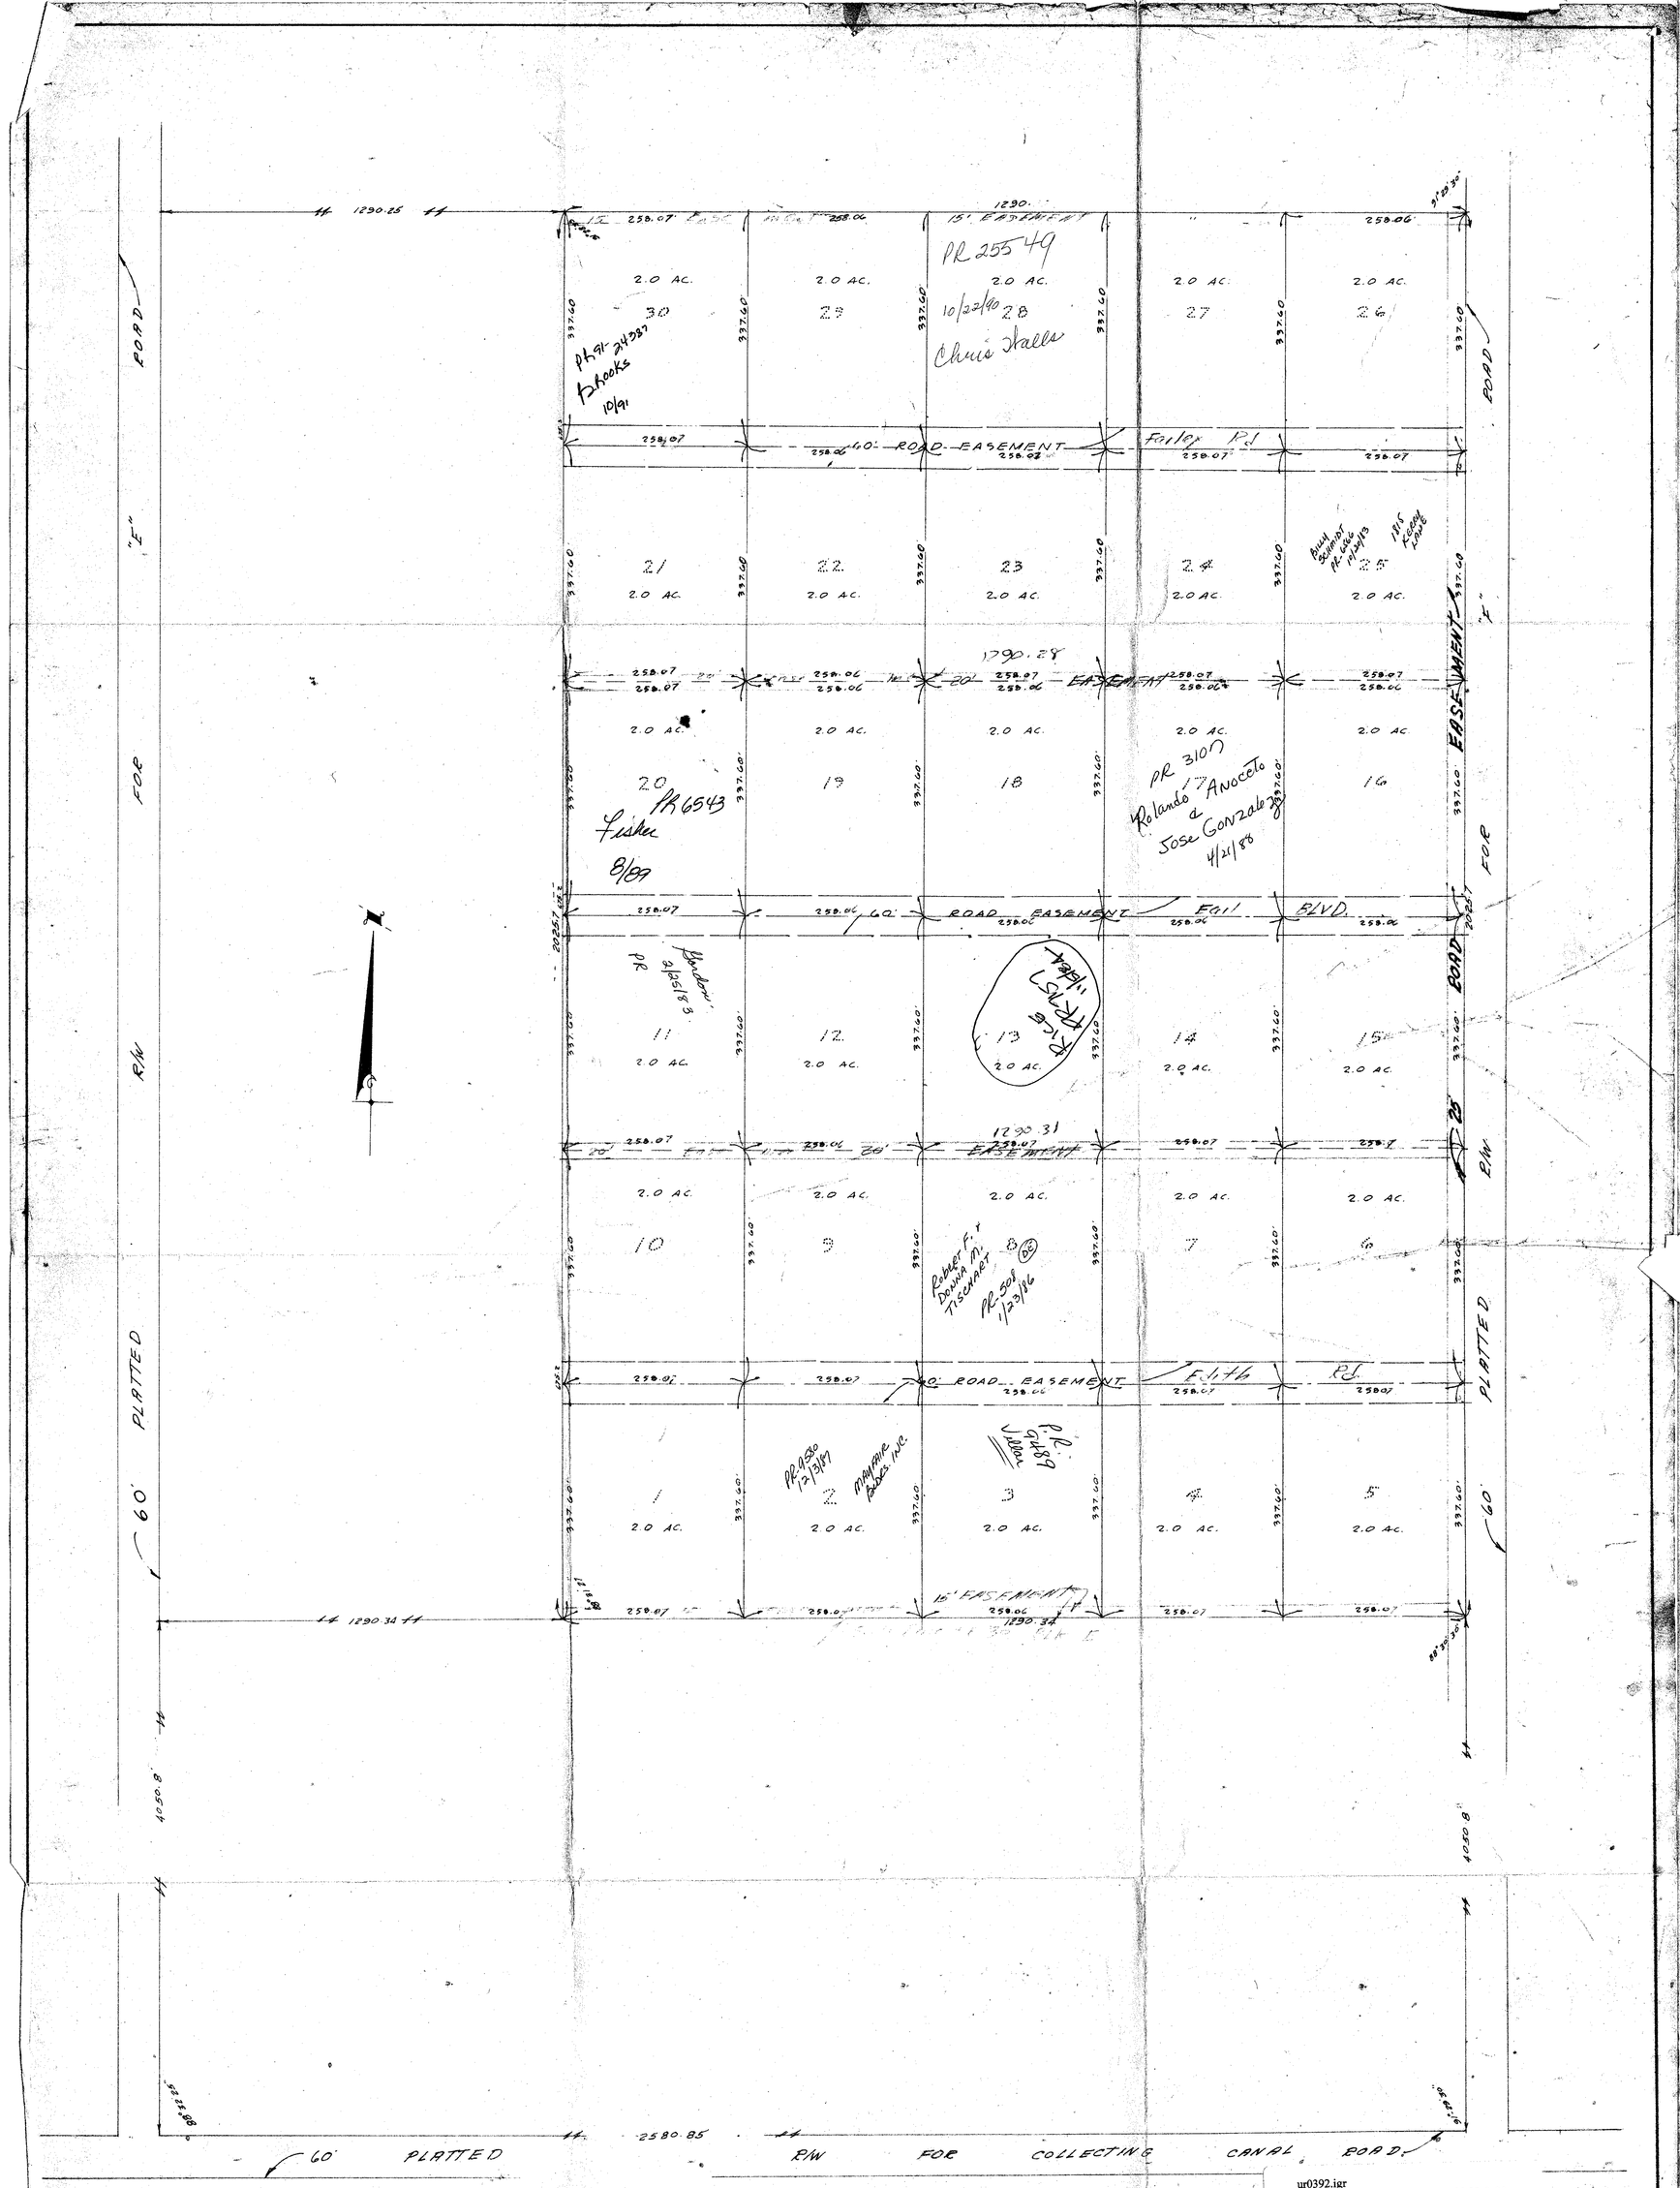

ur0392.igr
LOXAHATCHEE GROVES TR 28,29 & 30
BK E

I HEREBY CERTIFY THAT THE PLAT SHOWN HEREON IS A TRUE & CORRECT REPRESENTATION OF A SURVEY OF THE PROPERTY DESCRIBED IN THE CAPTION THEREOF, MADE UNDER MY DIRECTION, AND IS ACCURATE TO THE BEST OF MY KNOWLEDGE & BELIEF, AND THAT THERE ARE NO ENCROACHMENTS UNLESS SHOWN.

C. D. Perigo
REGISTERED LAND SURVEYOR
FLORIDA CERTIFICATE NO. 2195

TEDDY O. POTTER & ASSOCIATES
REGISTERS ENGINEERS & SURVEYORS
WEST PALM BCH, FLA. - LAKEWORTH, FLA.

SURVEY OF
A PROPOSED SUBDIVISION OF
TRACTS 28, 29 & 30 BLOCK "E"
LOXAHATCHEE GROVES
PLAT BOOK 12, PAGE 29
PALM BEACH COUNTY, FLORIDA

FOR
WILLIAM V. HOECHERL

OCT 17 1972	scale 1" = 100'	REV. P.B. 12, PG. 29 FEB 28, 79