Nov. 30/77.

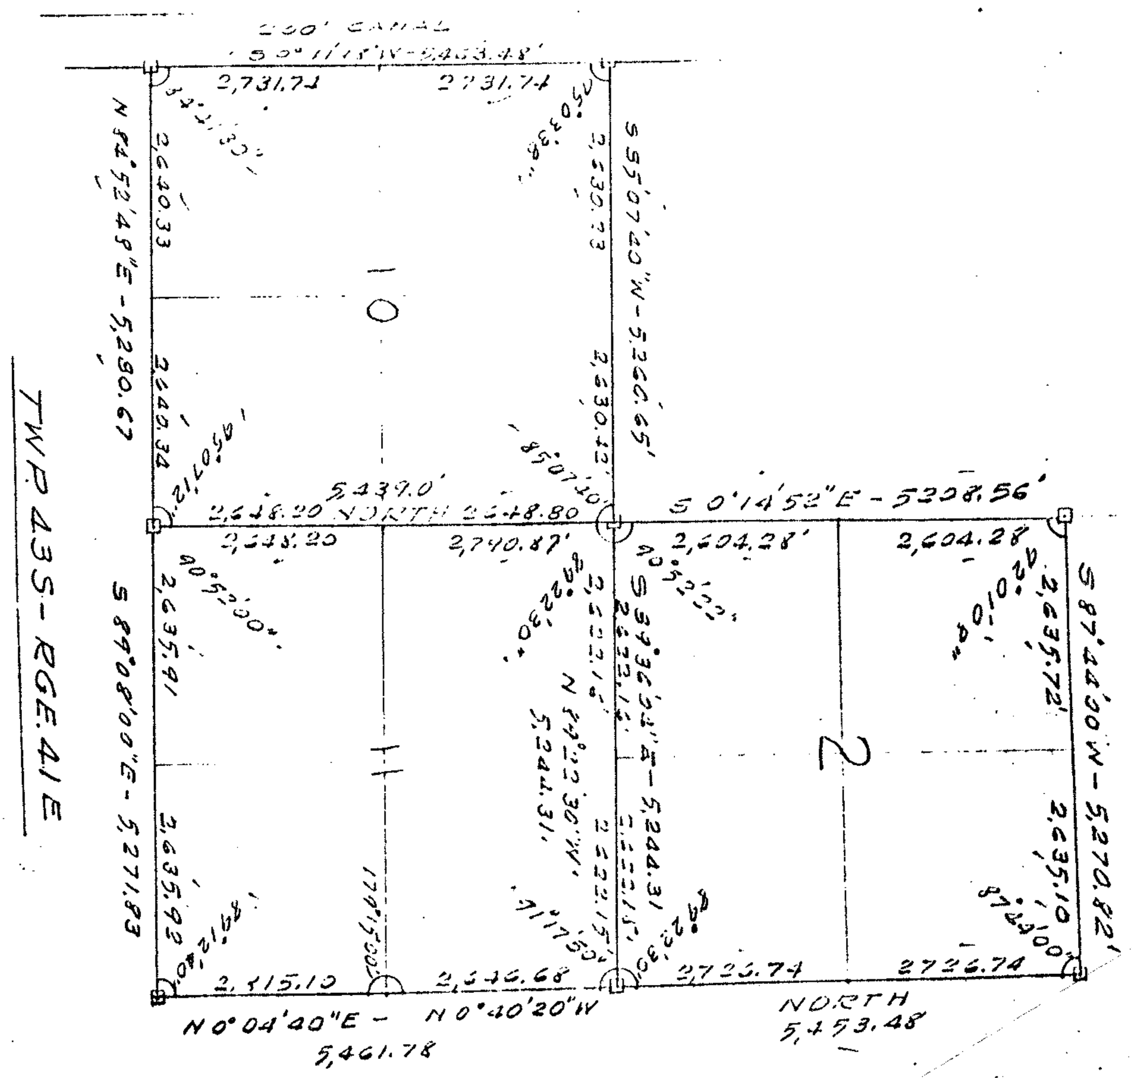

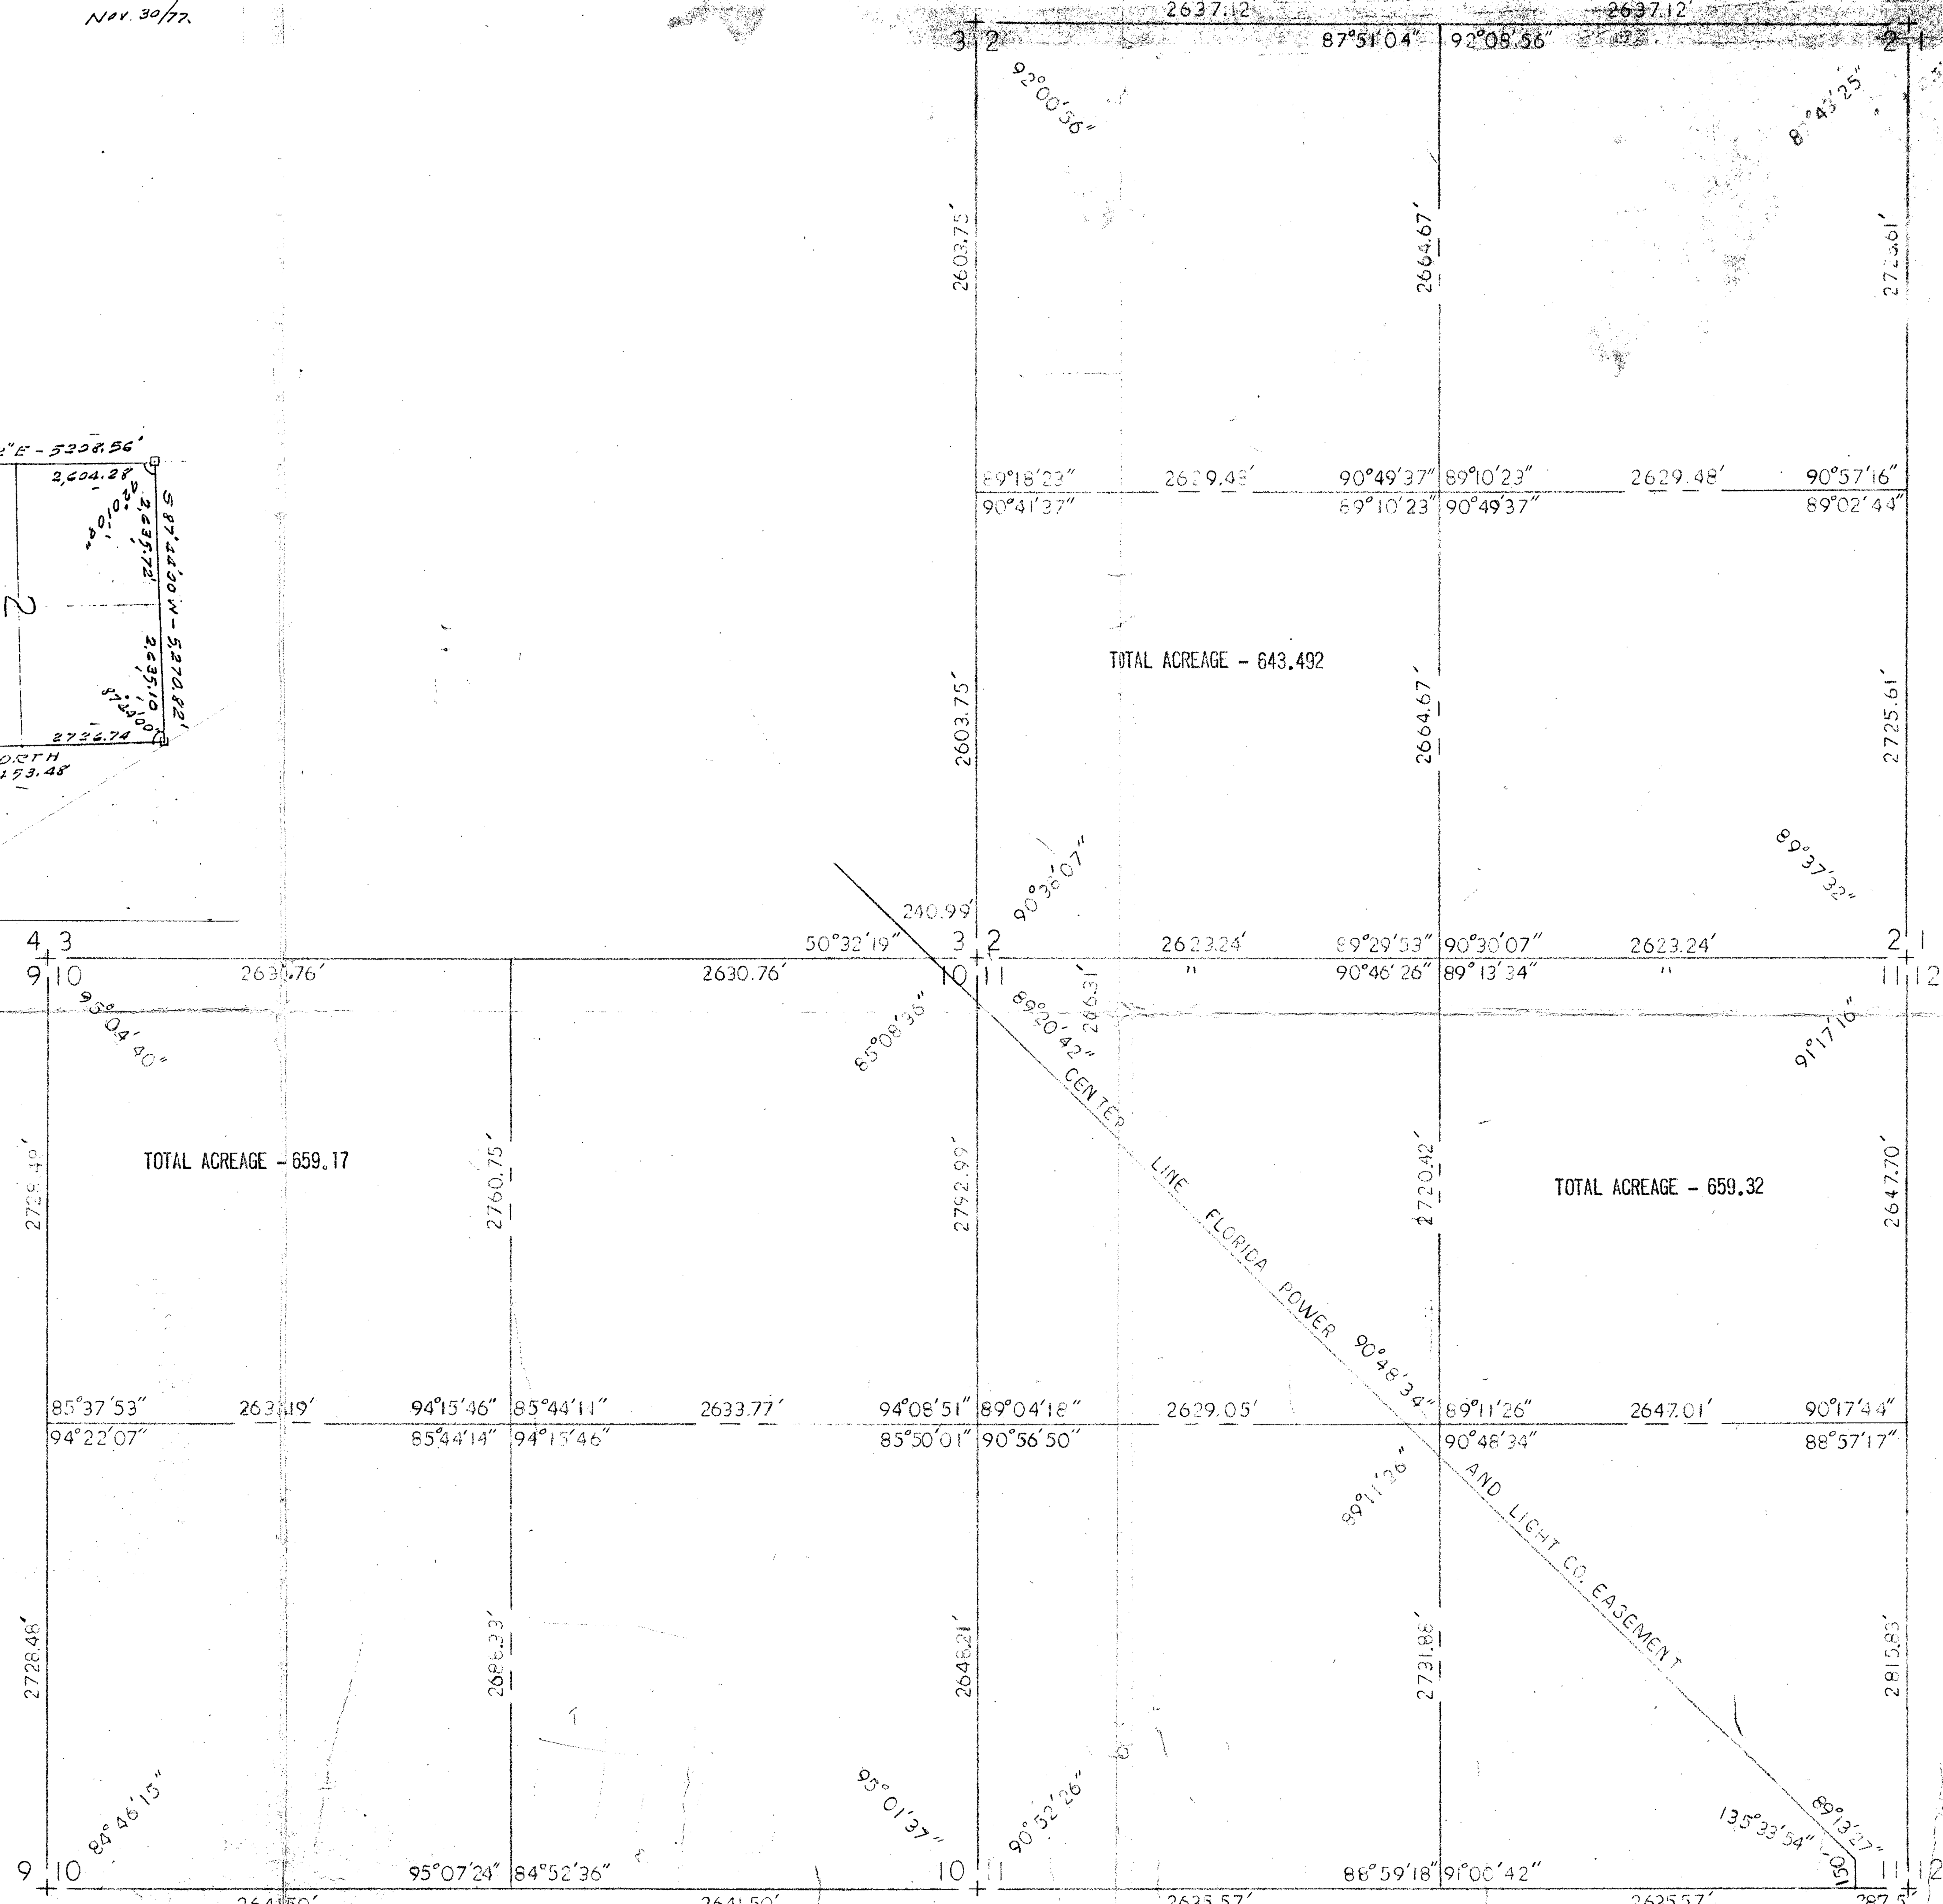

SCALE IN MILES
0 1/4 1/2

ur0133.igr
ROYAL PALM BEACH 2,10,11/43/41

See attached

SECTIONS 2, 10 AND 11
T. 43 S., R. 41 E.

PREPARED FROM SKETCH PREPARED
BY
WALDSMITH, WINNINGHAM AND BIRD, INC.
DATED APRIL AND JULY, 1966

BOUNDARY SURVEY OF UNIT 1		
WOOD AND ASSOCIATES, INC. FORT PIERCE, FLORIDA		
DESIGNED BY	CHECKED BY	DWG. NO. 7019
SCALE AS SHOWN	DATE 4/67	SHEET 1 OF 1

Seal: HOSSLEY C. COLLINS, JR. CERTIFICATE 6472 REGISTERED STATE OF FLORIDA PROFESSIONAL ENGINEER

PLATE 3