FRENCHMAN'S RESERVE POD C

BEING A REPLAT OF A PORTION TRACT C, FRENCHMAN'S RESERVE PCD - PLAT ONE, AS RECORDED IN PLAT BOOK 92, PAGES 11 THROUGH 20, PUBLIC RECORDS OF PALM BEACH COUNTY, FLORIDA
LYING IN SECTION 31, TOWNSHIP 41 SOUTH, RANGE 43 EAST
CITY OF PALM BEACH GARDENS, PALM BEACH COUNTY, FLORIDA
SHEET 2 OF 3 APRIL 2005

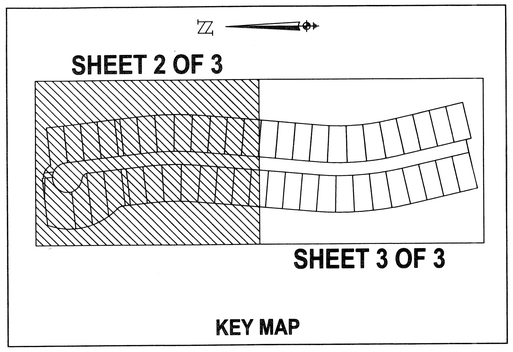

26

STATE OF FLORIDA
COUNTY OF PALM BEACH
This plat was filed for record at_____M. this___day of_____,2005 and duly recorded in Plat Book No.___ on Pages_____thru_____.

Sharon R. Bock
Clerk and Comptroller

By_____D.C.

GRAPHIC SCALE
40 0 20 40
(IN FEET)
1 inch =40 ft.

TRACT "C"
FRENCHMAN'S RESERVE PCD - PLAT ONE
PB 92, PAGE 11

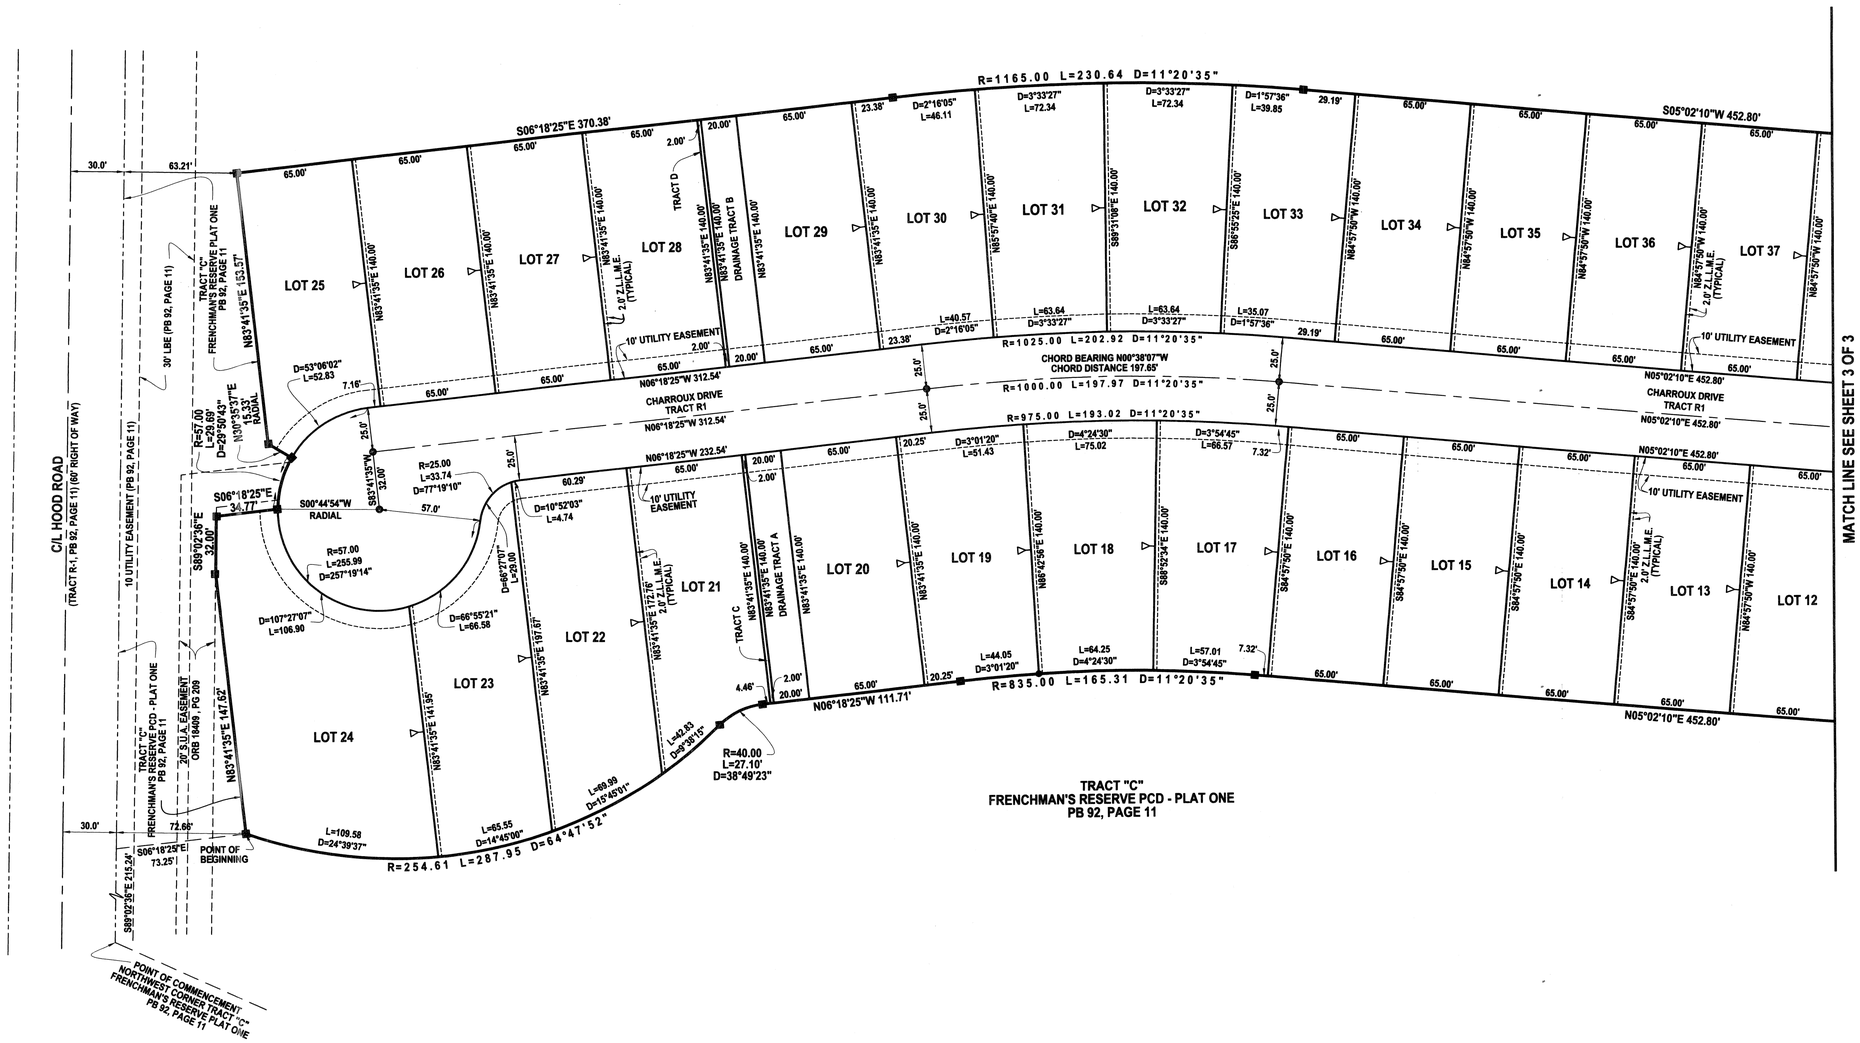

TRACT "C"
FRENCHMAN'S RESERVE PCD - PLAT ONE
PB 92, PAGE 11

LIDBERG LAND SURVEYING, INC.
LB 4431
675 West Indiantown Road, Suite 200, Jupiter, Florida 33458 TEL. 561-746-8454

CAD K:\AUTOCAD2000\314143\04-133\DWG\04-133-306.DWG					
FLD	B.D.D.	FB. 454 340	PG. 46 60-61	JOB	04-133 (306)
OFF	D.B.			DATE	1/15/2005
CKD	D.C.L.	SHEET 2 OF 3		DWG	D04-133P