BEAR'S CLUB REPLAT, A P.U.D.

BEING A REPLAT OF A PORTION OF BEAR'S CLUB, A P.U.D., AS RECORDED IN PLAT BOOK 86, PAGES 122 THROUGH 128,
AND A PARCEL OF LAND DESCRIBED IN OFFICIAL RECORD BOOK 11237 PAGE 75,
ALL IN THE PUBLIC RECORDS OF PALM BEACH COUNTY FLORIDA.
LYING IN SECTIONS 19 & 20, TOWNSHIP 41 SOUTH, RANGE 43 EAST
TOWN OF JUPITER, PALM BEACH COUNTY, FLORIDA

46

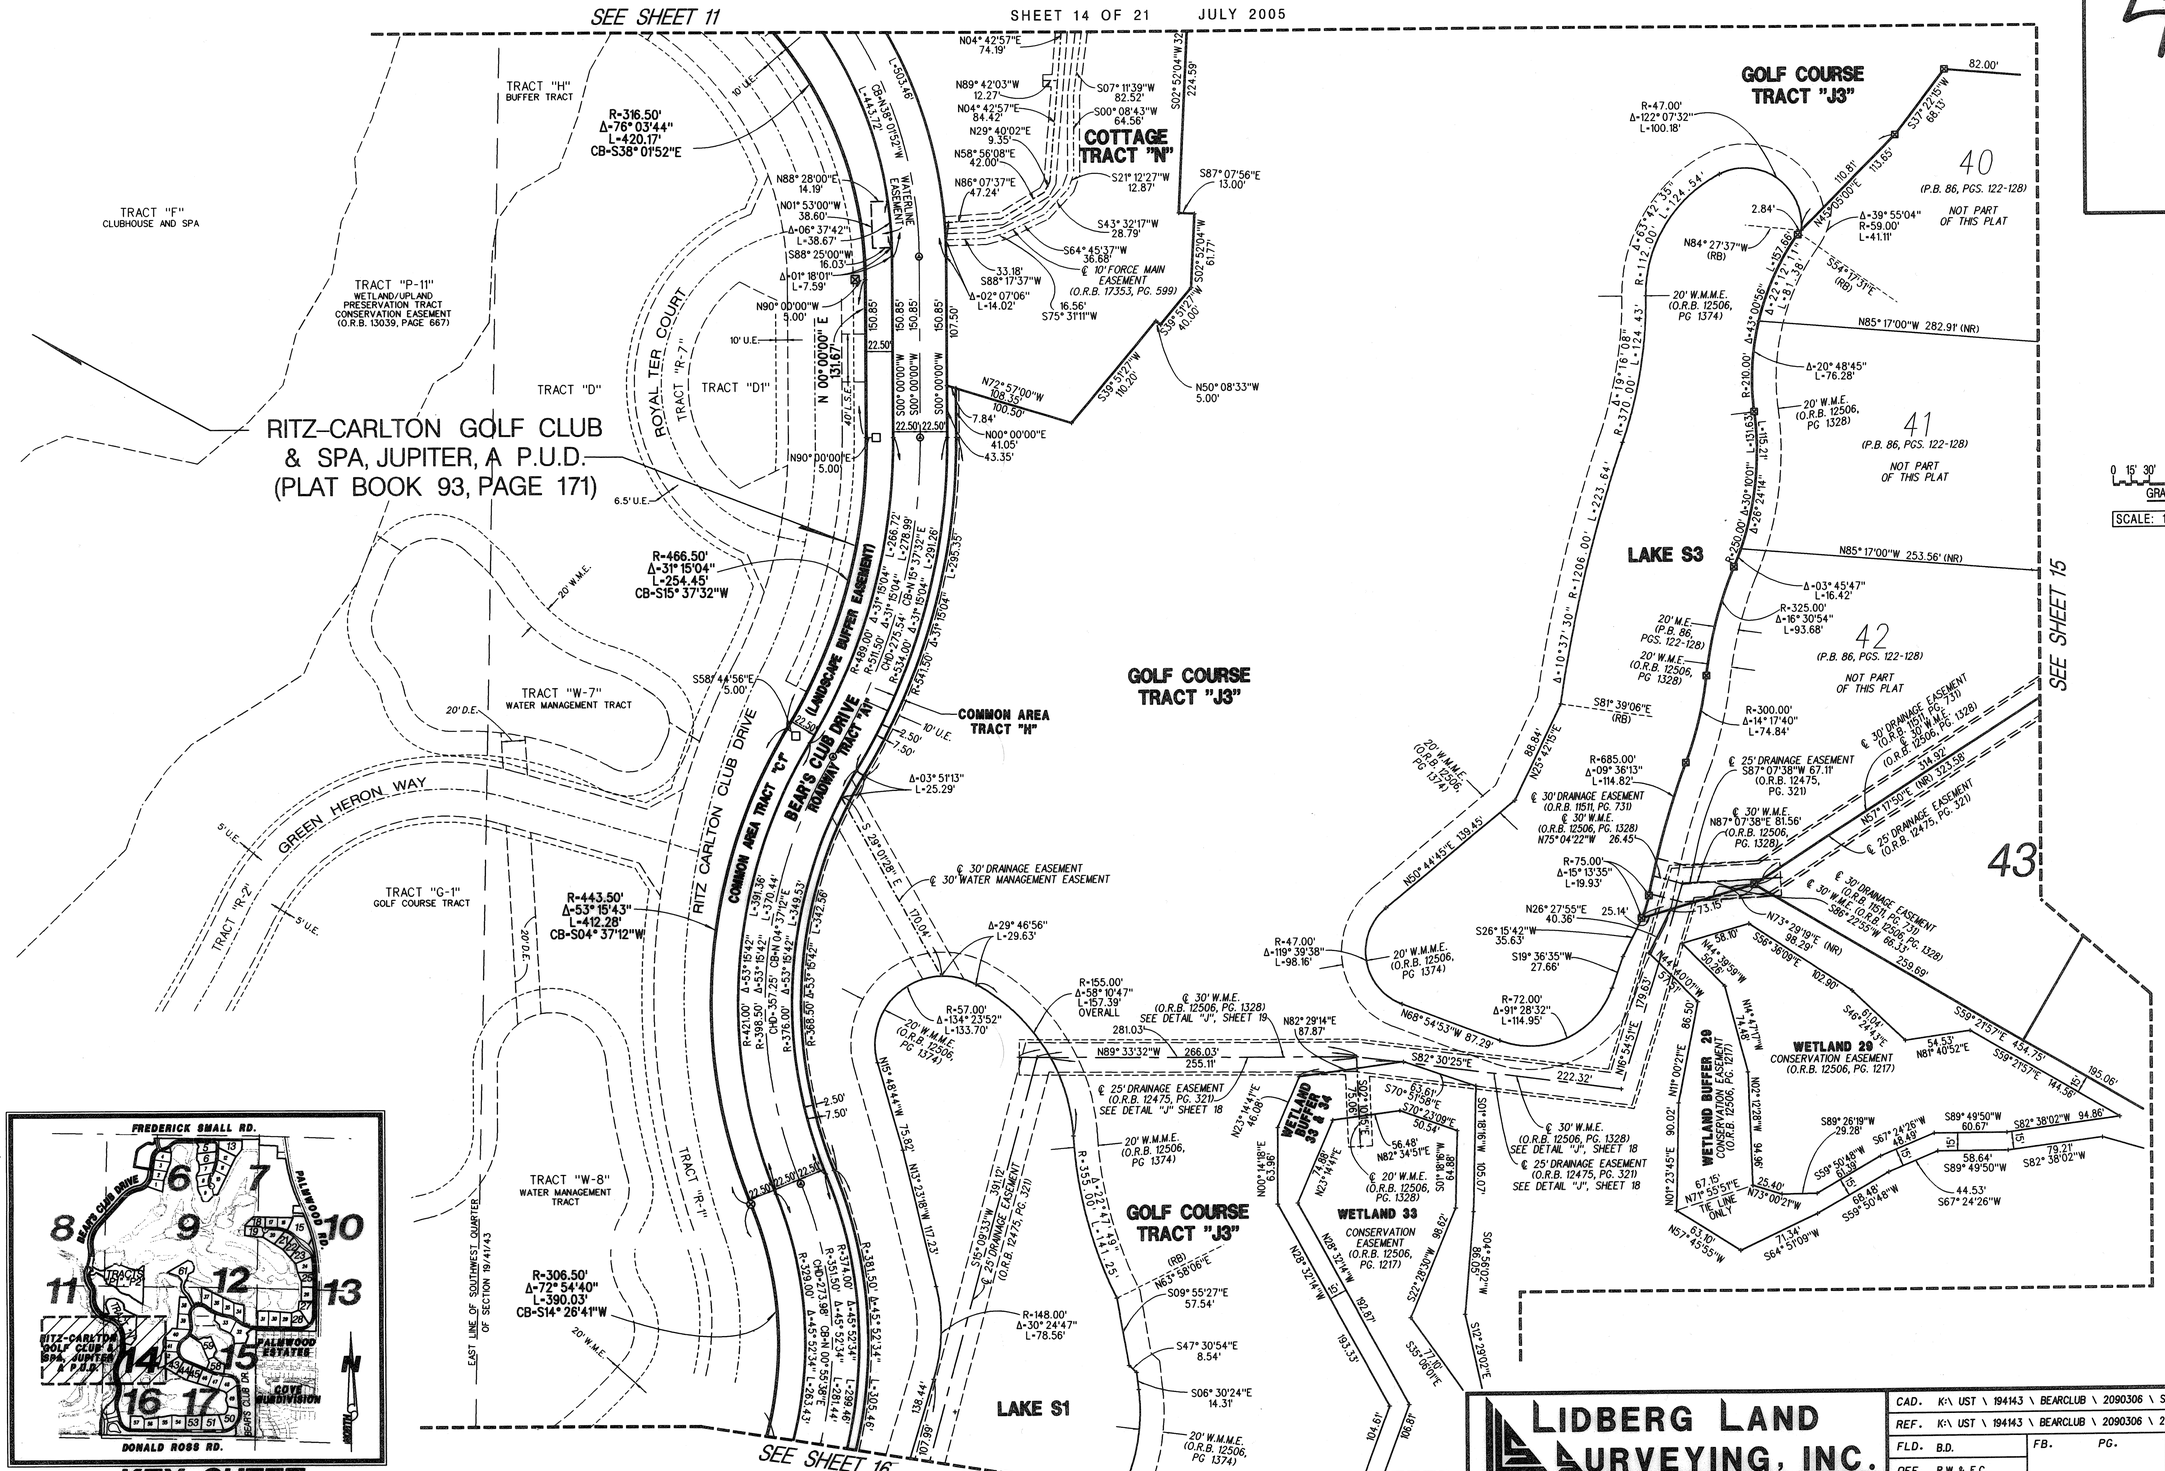

LIDBERG LAND SURVEYING, INC.
LB4431
675 West Indiantown Road, Suite 200, Jupiter, Florida 33458 TEL. 561-746-8454

CAD. K:\ UST \ 194143 \ BEARCLUB \ 2090306 \ SHEET13.DGN			
REF. K:\ UST \ 194143 \ BEARCLUB \ 2090306 \ 2090306.DGN			
FLD. B.D.	FB. PG.	JOB 00-209-306	
OFF. R.W. & E.C.		DATE JUNE 2005	
CKD. D.C.L.	SHEET 14 OF 21	DWG. D00-209P	

\BEARCLUB\2090306\SHEET14.dgn 8/24/2005 10:13:43 AM