BOYNTON TOWN CENTER, A P.C.D.

A REPLAT OF A PORTION OF LOTS 68 THROUGH 93, THE ABANDONED ROAD RIGHT-OF-WAY ADJACENT TO SAID LOTS, LAKE BESSIE AND THE UNNUMBERED LANDS ADJACENT TO LAKE BESSIE "PALM BEACH-MIAMI LAND AND DEVELOPMENT COMPANY SUBDIVISION OF SECTION 29 AND 20, TOWNSHIP 45 SOUTH, RANGE 43 EAST" PLAT BOOK 7, PAGE 20 OF THE PUBLIC RECORDS OF PALM BEACH COUNTY, FLORIDA

CITY OF BOYNTON BEACH, PALM BEACH COUNTY, FLORIDA

NOVEMBER, 2005

PREPARED BY:
WILLIAM S. PAYNE, PSM
WSP Consultants, Inc.
SURVEYORS & MAPPERS
18815 ANNELIS DRIVE, LUTZ, FL 33548
PHONE (813) 264-7540 FAX (813) 964-8760
CERTIFICATE OF AUTHORIZATION NO.: LB 7188

NORTH

SCALE: 1" = 50'

50 0 25 50

BEARINGS ARE GRID

LEGEND

○	SET P.R.M (UNLESS OTHERWISE NOTED) 4" X 4" CONCRETE MONUMENT WITH 2" DIAMETER ALUMINUM DISK STAMPED "P.R.M." L.B. # 7188	F.P.L.	FLORIDA POWER & LIGHT	S.F.	SQUARE FEET
P.O.C.	POINT OF COMMENCEMENT	O.R.B.	OFFICIAL RECORD BOOK	P.C.C.	POINT OF COMPOUND CURVATURE
P.O.B.	POINT OF BEGINNING	P.B.	PLAT BOOK	P.R.C.	POINT OF REVERSE CURVATURE
P.B.C.R.	PALM BEACH COUNTY RECORDS	R/W	RIGHT-OF-WAY	L.A.E.	LIMITED ACCESS EASEMENT
P.R.M.	PERMANENT REFERENCE MONUMENT	Delta	CENTRAL ANGLE	L.B.E.	LANDSCAPE BUFFER EASEMENT
		R	RADIUS	L.M.E.	LAKE MAINTENANCE EASEMENT
		L	ARC LENGTH	R.U.E.	ROAD AND UTILITY EASEMENT
		C/L	CENTERLINE	℄	CENTERLINE
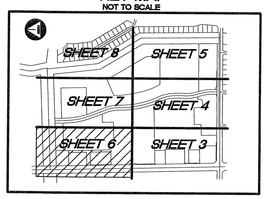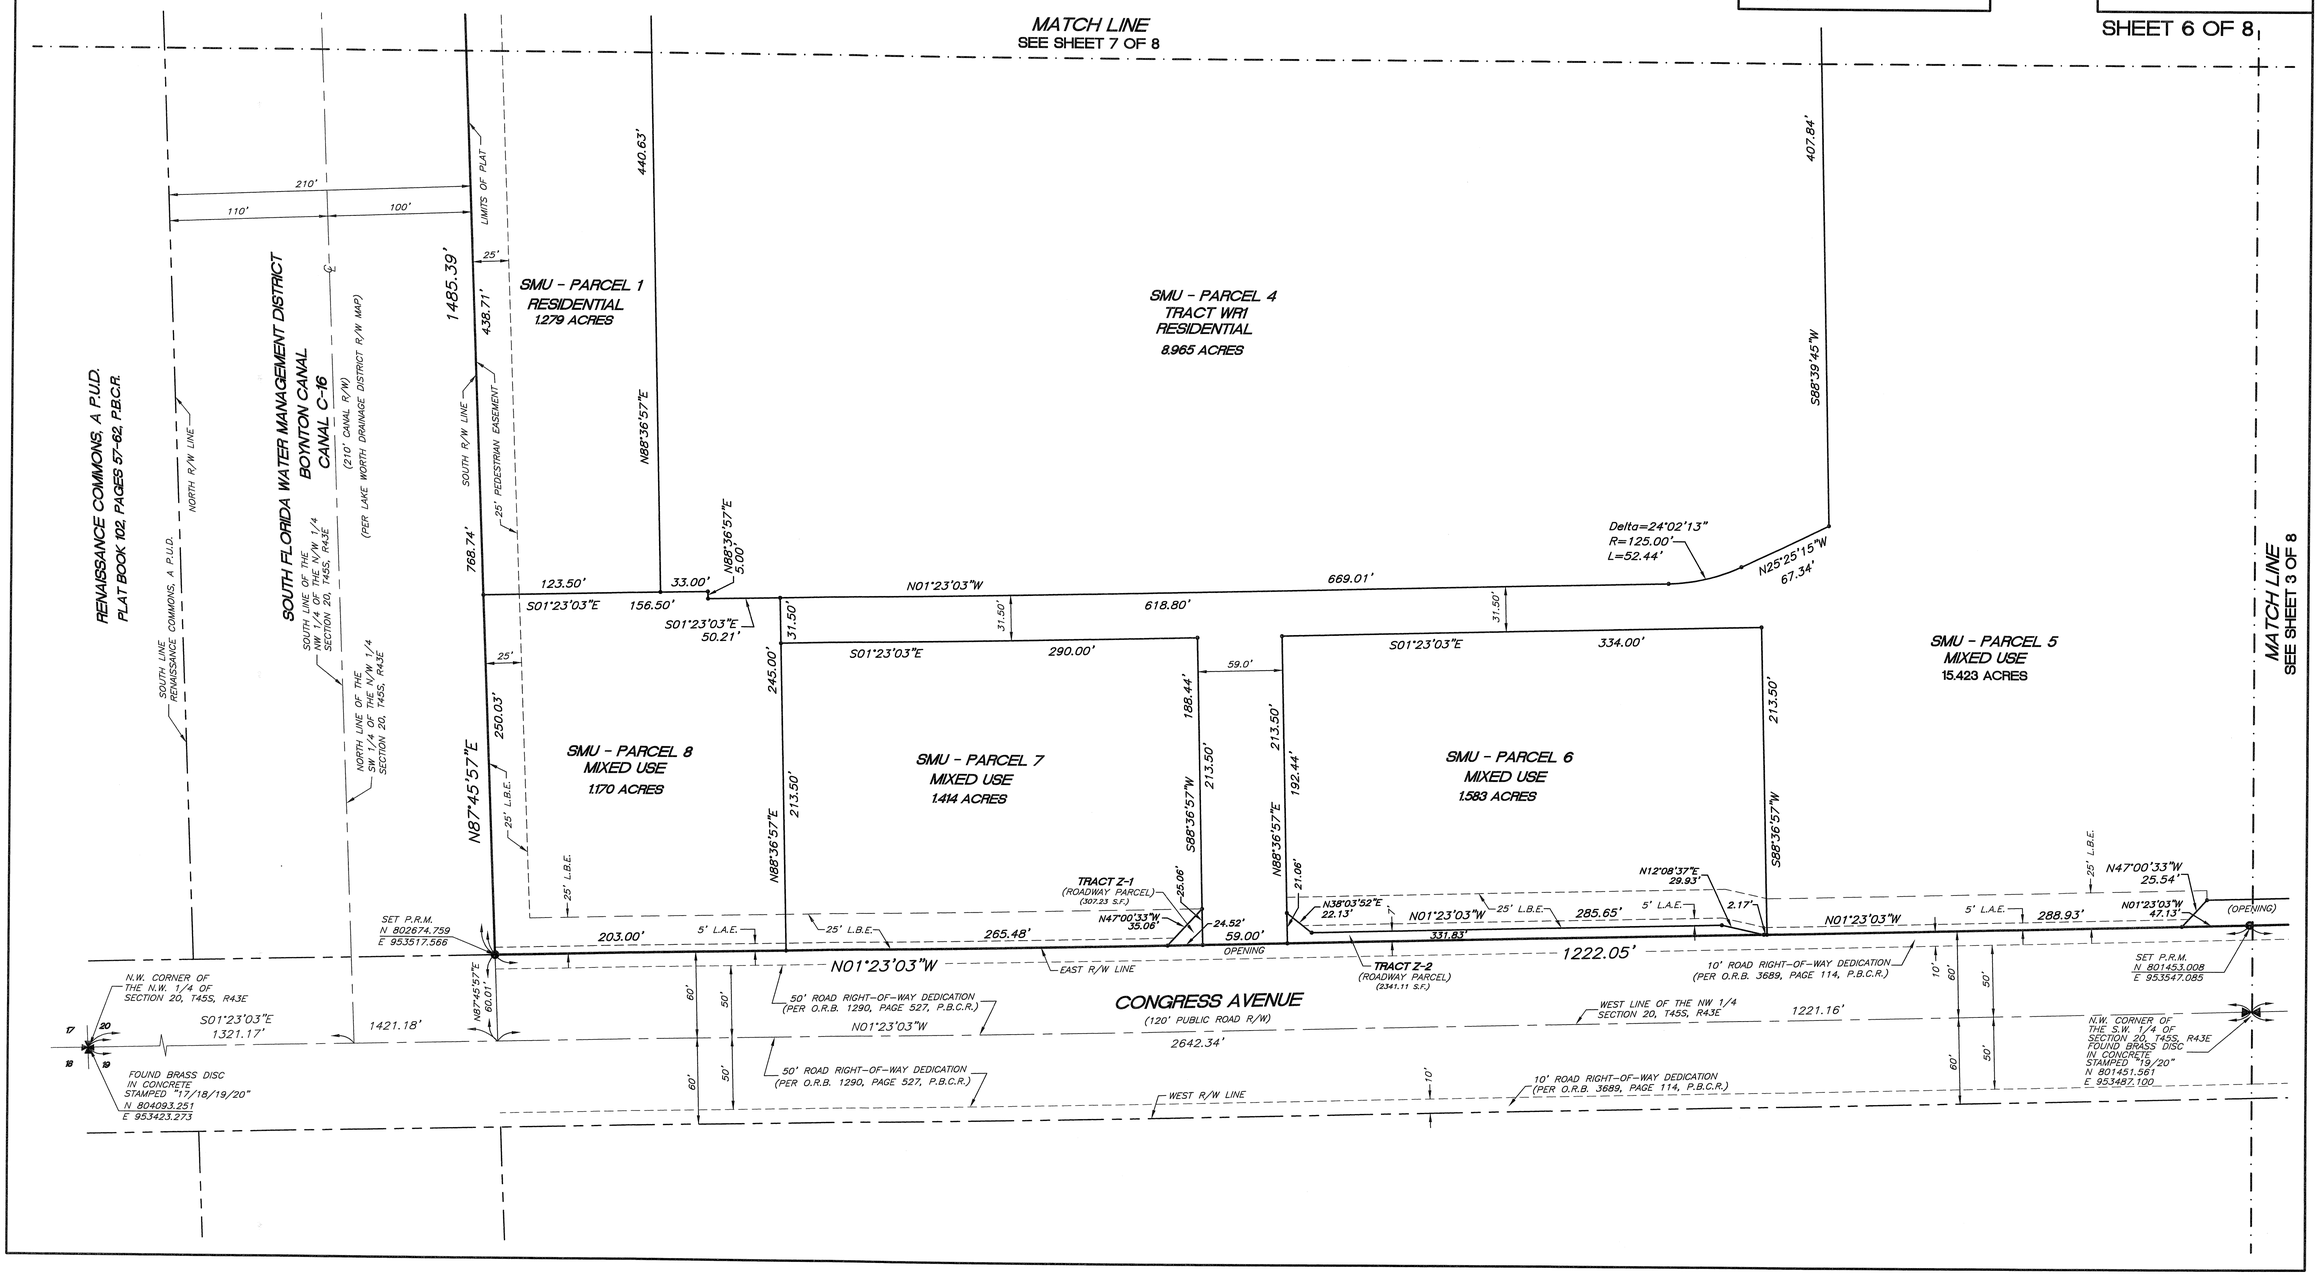
KEY MAP
NOT TO SCALE