NORTH FEDERAL HIGHWAY REPLAT

BEING A REPLAT OF LOTS 2, 3 AND 4, AND A PORTION OF THE DIXIE HIGHWAY ROAD RIGHT OF WAY, DELRAY BEACH ESTATES, PLAT BOOK 21, PAGE 13, PUBLIC RECORDS OF PALM BEACH COUNTY, FLORIDA, BEING IN SECTION 4, TOWNSHIP 46 SOUTH, RANGE 43 EAST, CITY OF DELRAY BEACH, PALM BEACH COUNTY, FLORIDA.

MAY 2005

SHEET 3 OF 3

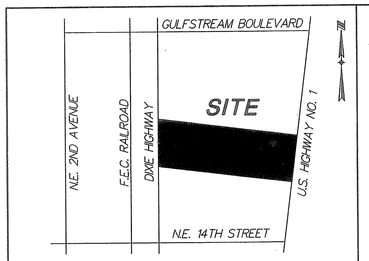

LOCATION MAP
NO SCALE

SCALE: 1" = 20'

0' 20' 40' 60'

45

COUNTY OF PALM BEACH
STATE OF FLORIDA

THIS PLAT WAS FILED FOR RECORD AT_____

THIS _____ DAY OF _____,

20____, AND DULY RECORDED IN PLAT BOOK NO.

_____ ON PAGE _____

SHARON R. BOCK, CLERK OF CIRCUIT COURT AND COMPTROLLER.

BY _____ D.C.

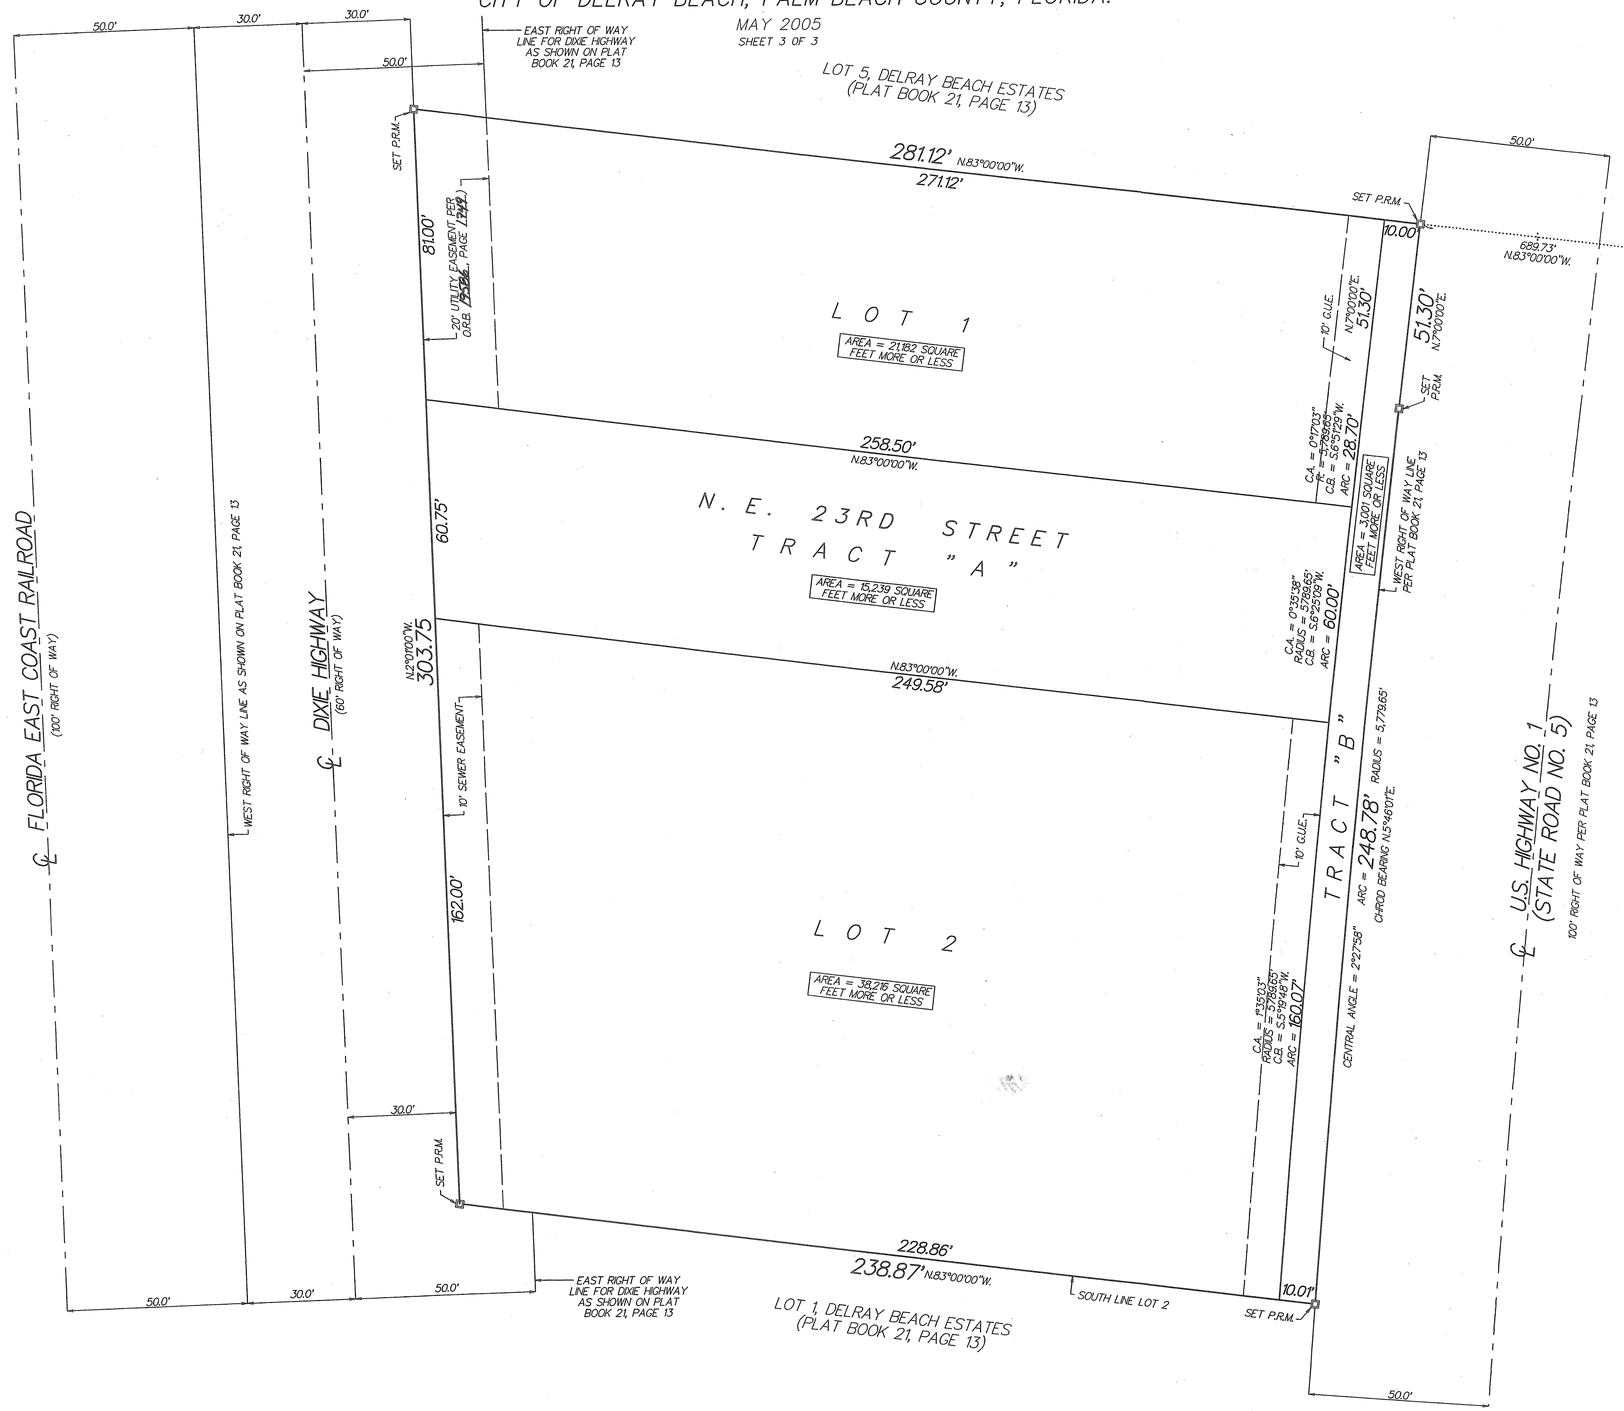

LEGEND:

℄ = CENTERLINE

P.R.M. = PERMANENT REFERENCE MONUMENT (4"X4" CONCRETE MONUMENT STAMPED "PRM LB 3553")

SEC. 4/46/43 = SECTION 4, TOWNSHIP 46 SOUTH, RANGE 43 EAST

O.R.B. = OFFICIAL RECORD BOOK

C.A. = CENTRAL ANGLE

R. = RADIUS

C.B. = CHORD BEARING

G.U.E. = GENERAL UTILITY EASEMENT