SPODAK DENTAL OFFICE

BEING A REPLAT OF A PORTION OF TRACT 49, MODEL LAND COMPANY ACCORDING TO THE PLAT THEREOF AS RECORDED IN PLAT BOOK 6, PAGE 51, BEING IN SECTION 18, TOWNSHIP 46 SOUTH, RANGE 43 EAST, CITY OF DELRAY BEACH, PALM BEACH COUNTY, FLORIDA

FEBRUARY 2013
SHEET 2 OF 2

THIS INSTRUMENT WAS PREPARED BY PAUL D. ENGLE, IN THE OFFICE OF O'BRIEN, SUITER & O'BRIEN, INC., 955 N.W. 17TH AVENUE, SUITE K1, DELRAY BEACH, FLORIDA 33445 (561) 276-4501

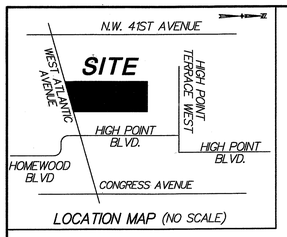

LOCATION MAP (NO SCALE)

SCALE: 1" = 20'

0' 20' 40' 60'

LEGEND:

℄ = CENTERLINE

CONC = CONCRETE

O.R.B. OFFICIAL RECORDS BOOK

P.R.M. = PERMANENT REFERENCE MONUMENT (4"X4" CONCRETE MONUMENT STAMPED "PRM LB353") UNLESS STATED OTHERWISE

G.U.E. = GENERAL UTILITY EASEMENT

85

COUNTY OF PALM BEACH
STATE OF FLORIDA

THIS PLAT WAS FILED FOR RECORD AT _____

THIS _____ DAY OF _____

20____ AND DULY RECORDED IN PLAT BOOK NO. _____ ON PAGE _____

SHARON R. BOCK, CLERK AND COMPTROLLER

BY _____ D.C.

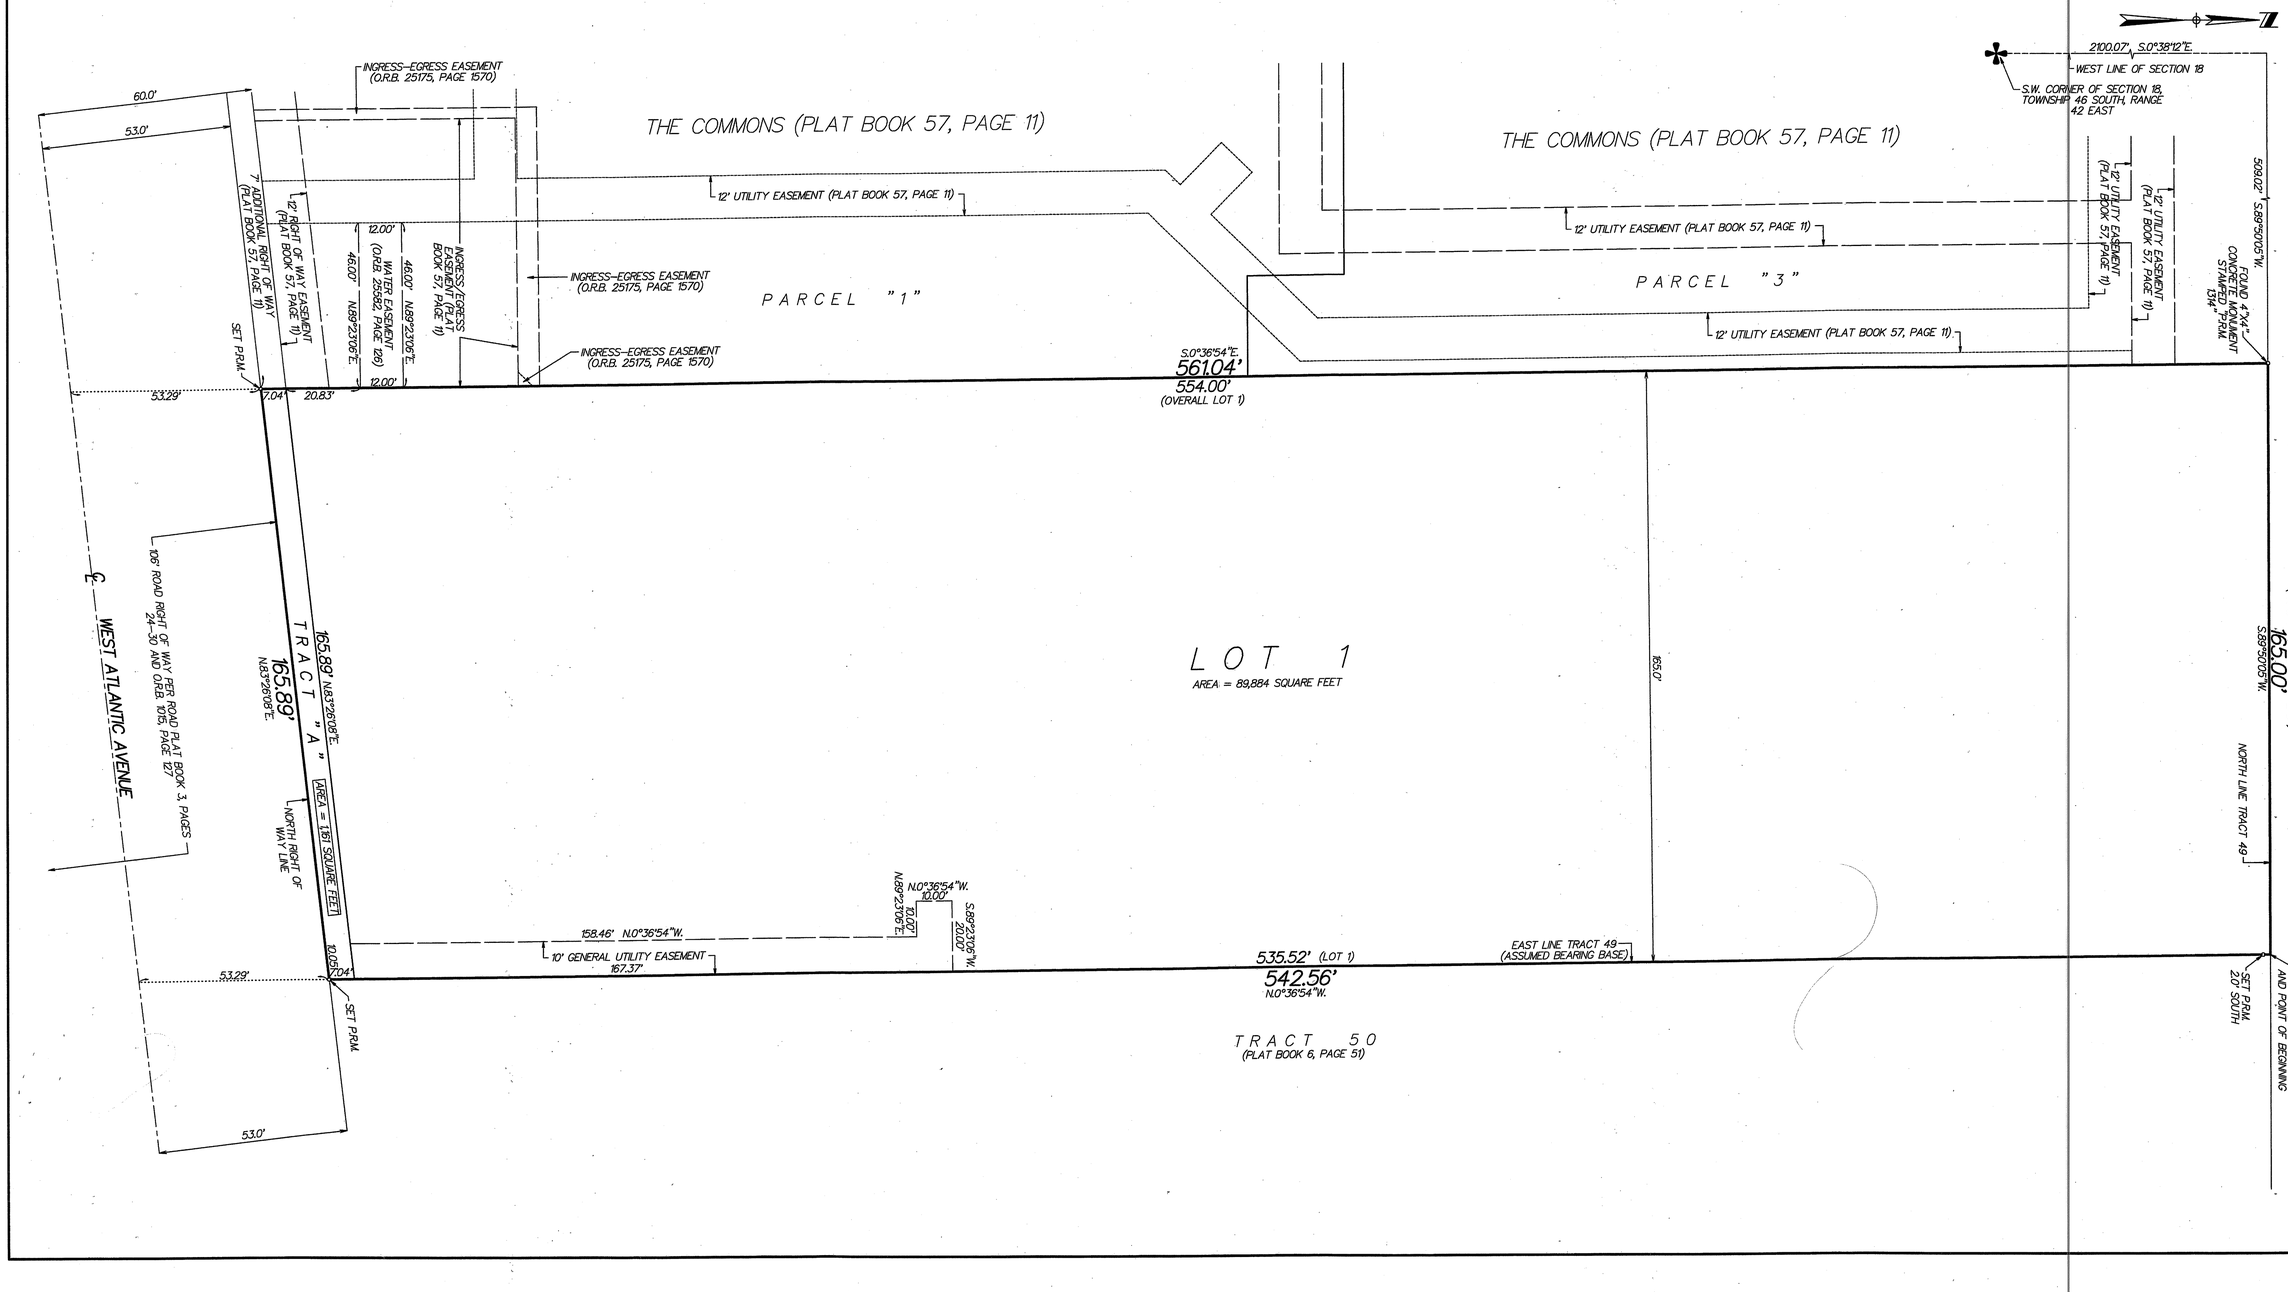

C:\Drawings\GENERAL CAD\DUMP\DWG SHEET 2 - 20130213 - 01:19 PM - Scale 1: 240.0000