THIS INSTRUMENT PREPARED BY
DAVID P. LINDLEY
OF
CAULFIELD and WHEELER, INC.
SURVEYORS – ENGINEERS – PLANNERS
7900 GLADES ROAD, SUITE 100
BOCA RATON, FLORIDA 33434 – (561)392–1991
CERTIFICATE OF AUTHORIZATION NO. LB3591
AUGUST – 2013

TMI III SUBDIVISION

BEING A REPLAT OF LOTS 9, 10, 11, A PORTION OF 12 AND THE UN–NUMBERED LOT,
PLAT ON. 2 OF ARKONA COURT, AS RECORDED IN PLAT BOOK 8, PAGE 55, OF THE PUBLIC RECORDS OF PALM BEACH COUNTY, FLORIDA,
TOGETHER WITH A PORTION OF SECTION 27, TOWNSHIP 43 SOUTH, RANGE 43 EAST,
CITY OF WEST PALM BEACH, PALM BEACH COUNTY, FLORIDA

2

STATE OF FLORIDA
COUNTY OF PALM BEACH
THIS PLAT WAS FILED FOR
RECORD AT _____ M.
THIS _____ DAY OF _____
A.D. 201_ AND DULY RECORDED
IN PLAT BOOK _____ ON
PAGES _____ AND _____

SHARON R. BOCK
CLERK AND COMPTROLLER

BY: _____
DEPUTY CLERK

SHEET 2 OF 2

LEGEND ABBREVIATIONS

- ■ PRM – PERMANENT REFERENCE MONUMENT 4"X4" CONCRETE MONUMENT WITH ALUMINUM DISK STAMPED PRM LB 3591
- ℄ – CENTERLINE
- Δ – DELTA (CENTRAL ANGLE)
- L – ARC LENGTH
- LB – LICENSED BUSINESS
- O.R.B. – OFFICIAL RECORD BOOK
- R – RADIUS
- ◉ – PERMANENT REFERENCE MONUMENT NAIL WITH ALUMINUM DISK STAMPED PRM LB 3591 UNLESS STATED OTHERWISE
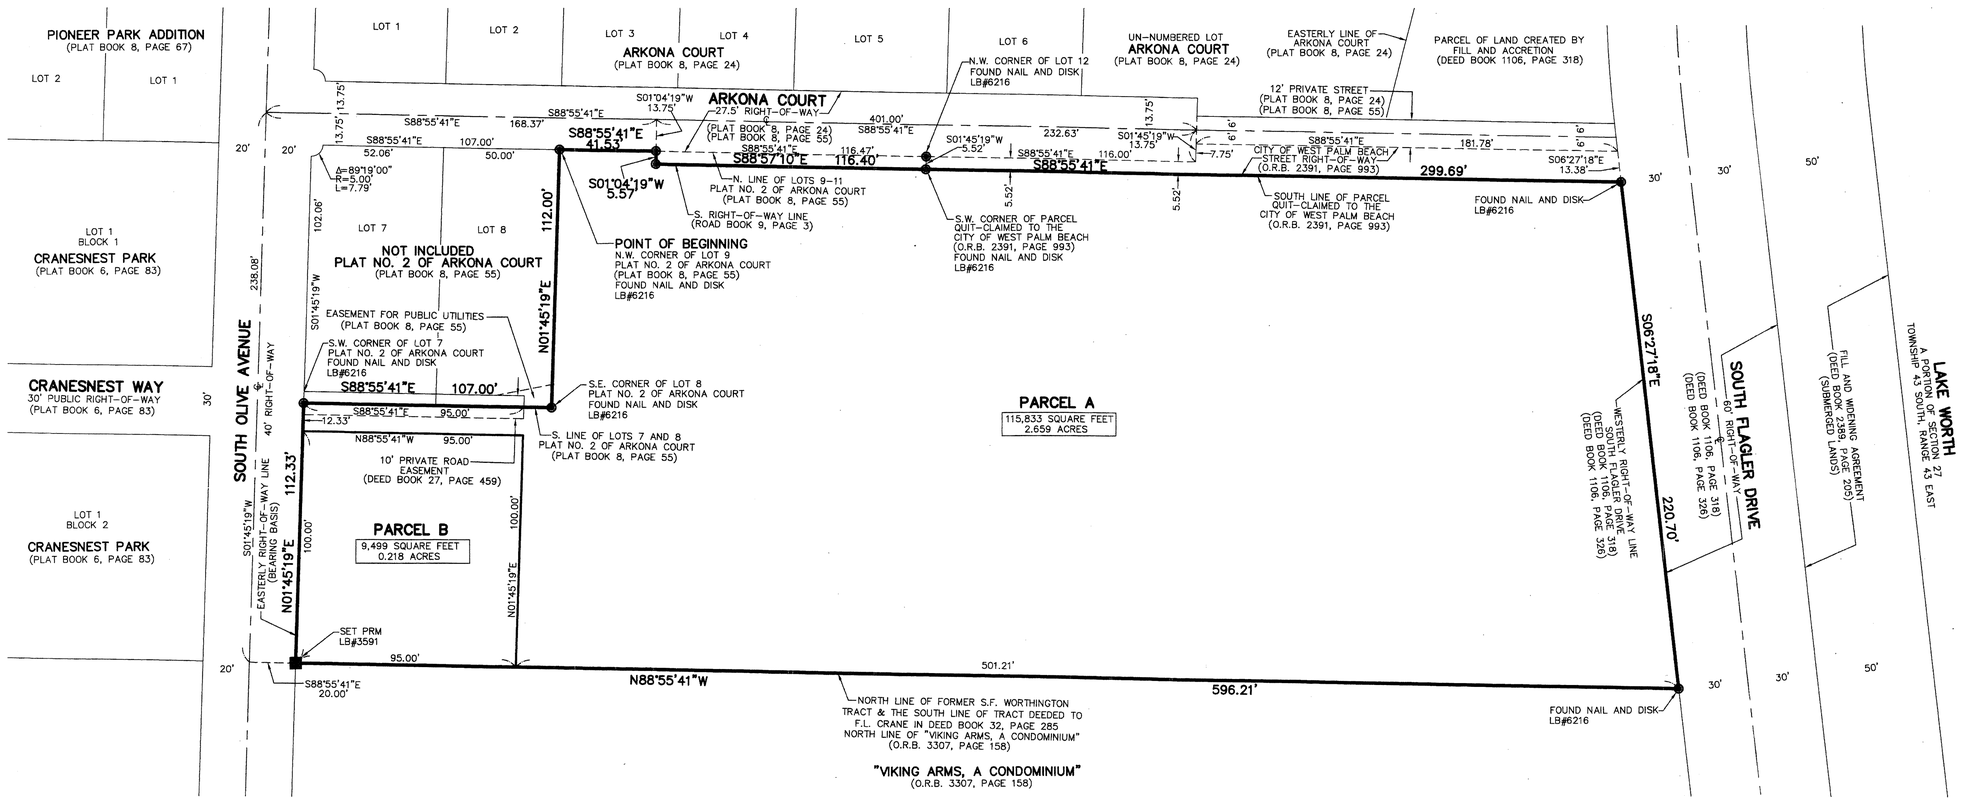
GRAPHIC SCALE
(IN FEET)
30 0 15 30 60
INTENDED DISPLAY SCALE 1 INCH = 30 FEET