13192

PERIMETER
SURVEYING & MAPPING
Certificate of Authorization No. LB7264
Prepared by Jeff S. Hocapp, P.S.M.
947 Clint Moore Road
Boca Raton, Florida 33487
Tel: (561) 241-9988
Fax: (561) 241-5182

WHITNEY PARK

THE EAST ONE-HALF OF THE SOUTHWEST ONE-QUARTER OF THE NORTHWEST ONE-QUARTER OF THE SOUTHWEST ONE-QUARTER OF SECTION 24, TOWNSHIP 44 SOUTH, RANGE 42 EAST, CITY OF GREENACRES, PALM BEACH COUNTY, FLORIDA.

DECEMBER, 2016

165

SHEET 2 OF 2

ABBREVIATIONS:

CONC.	-	CONCRETE
COR.	-	CORNER
D	-	DELTA (CENTRAL ANGLE)
D.E.	-	DRAINAGE EASEMENT
L	-	ARCLENGTH
L.B.	-	LICENSED BUSINESS
L.B.E.	-	LANDSCAPE BUFFER EASEMENT
L.E.	-	LANDSCAPE EASEMENT
L.M.E.	-	LAKE MAINTENANCE EASEMENT
L.S.	-	LICENSED SURVEYOR
MON.	-	MONUMENT
O.R.B.	-	OFFICIAL RECORDS BOOK
N.R.	-	NON-RADIAL
P.B.	-	PLAT BOOK
P.B.C.R.	-	PALM BEACH COUNTY RECORDS
PG.	-	PAGE
P.C.P.	-	PERMANENT CONTROL POINT
P.O.B.	-	POINT OF BEGINNING
P.O.C.	-	POINT OF COMMENCEMENT
P.R.M.	-	PERMANENT REFERENCE MONUMENT
P.S.M.	-	PROFESSIONAL SURVEYOR & MAPPER
R	-	RADIUS
RGE.	-	RANGE
R/W	-	RIGHT-OF-WAY
SEC.	-	SECTION
S.F.	-	SQUARE FEET
TWP.	-	TOWNSHIP
U.E.	-	UTILITY EASEMENT

LEGEND:
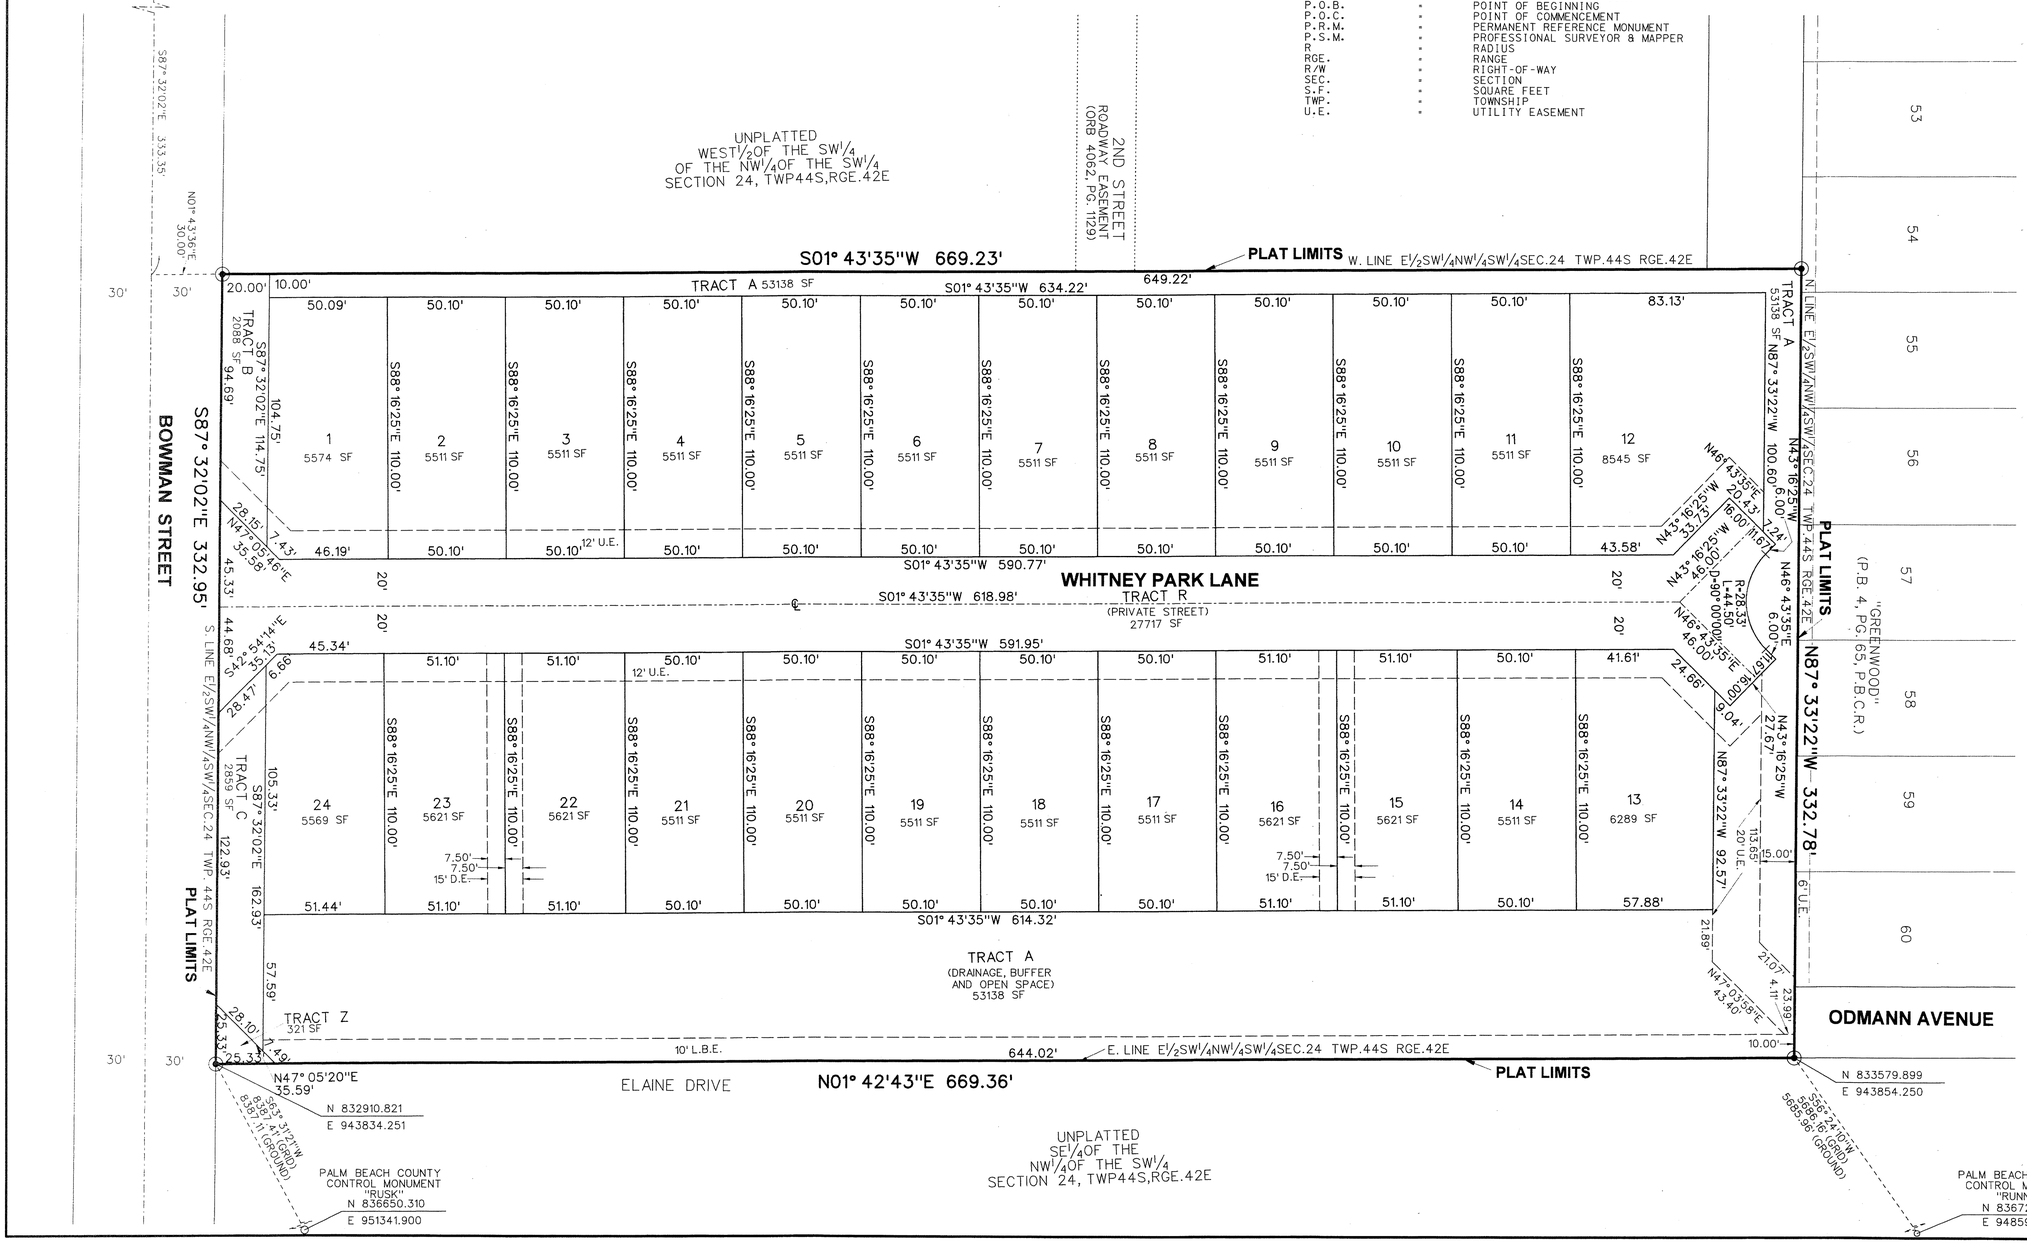
⊙	-	SET P.R.M. (UNLESS OTHERWISE NOTED)-4" X4" CONC. MON. WITH ALUMINUM DISK STAMPED P.R.M.•LB7264
○	-	P.C.P.
℄	-	CENTERLINE