

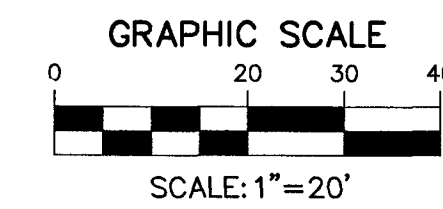


CHURCH OF CHRIST

BEING A PORTION OF SECTION 12, TOWNSHIP 43 SOUTH,
RANGE 42 EAST, PALM BEACH COUNTY, FLORIDA
SHEET 2 OF 2

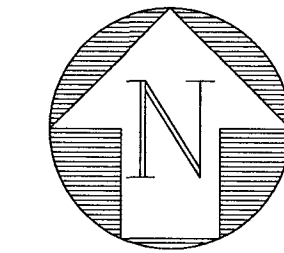

23

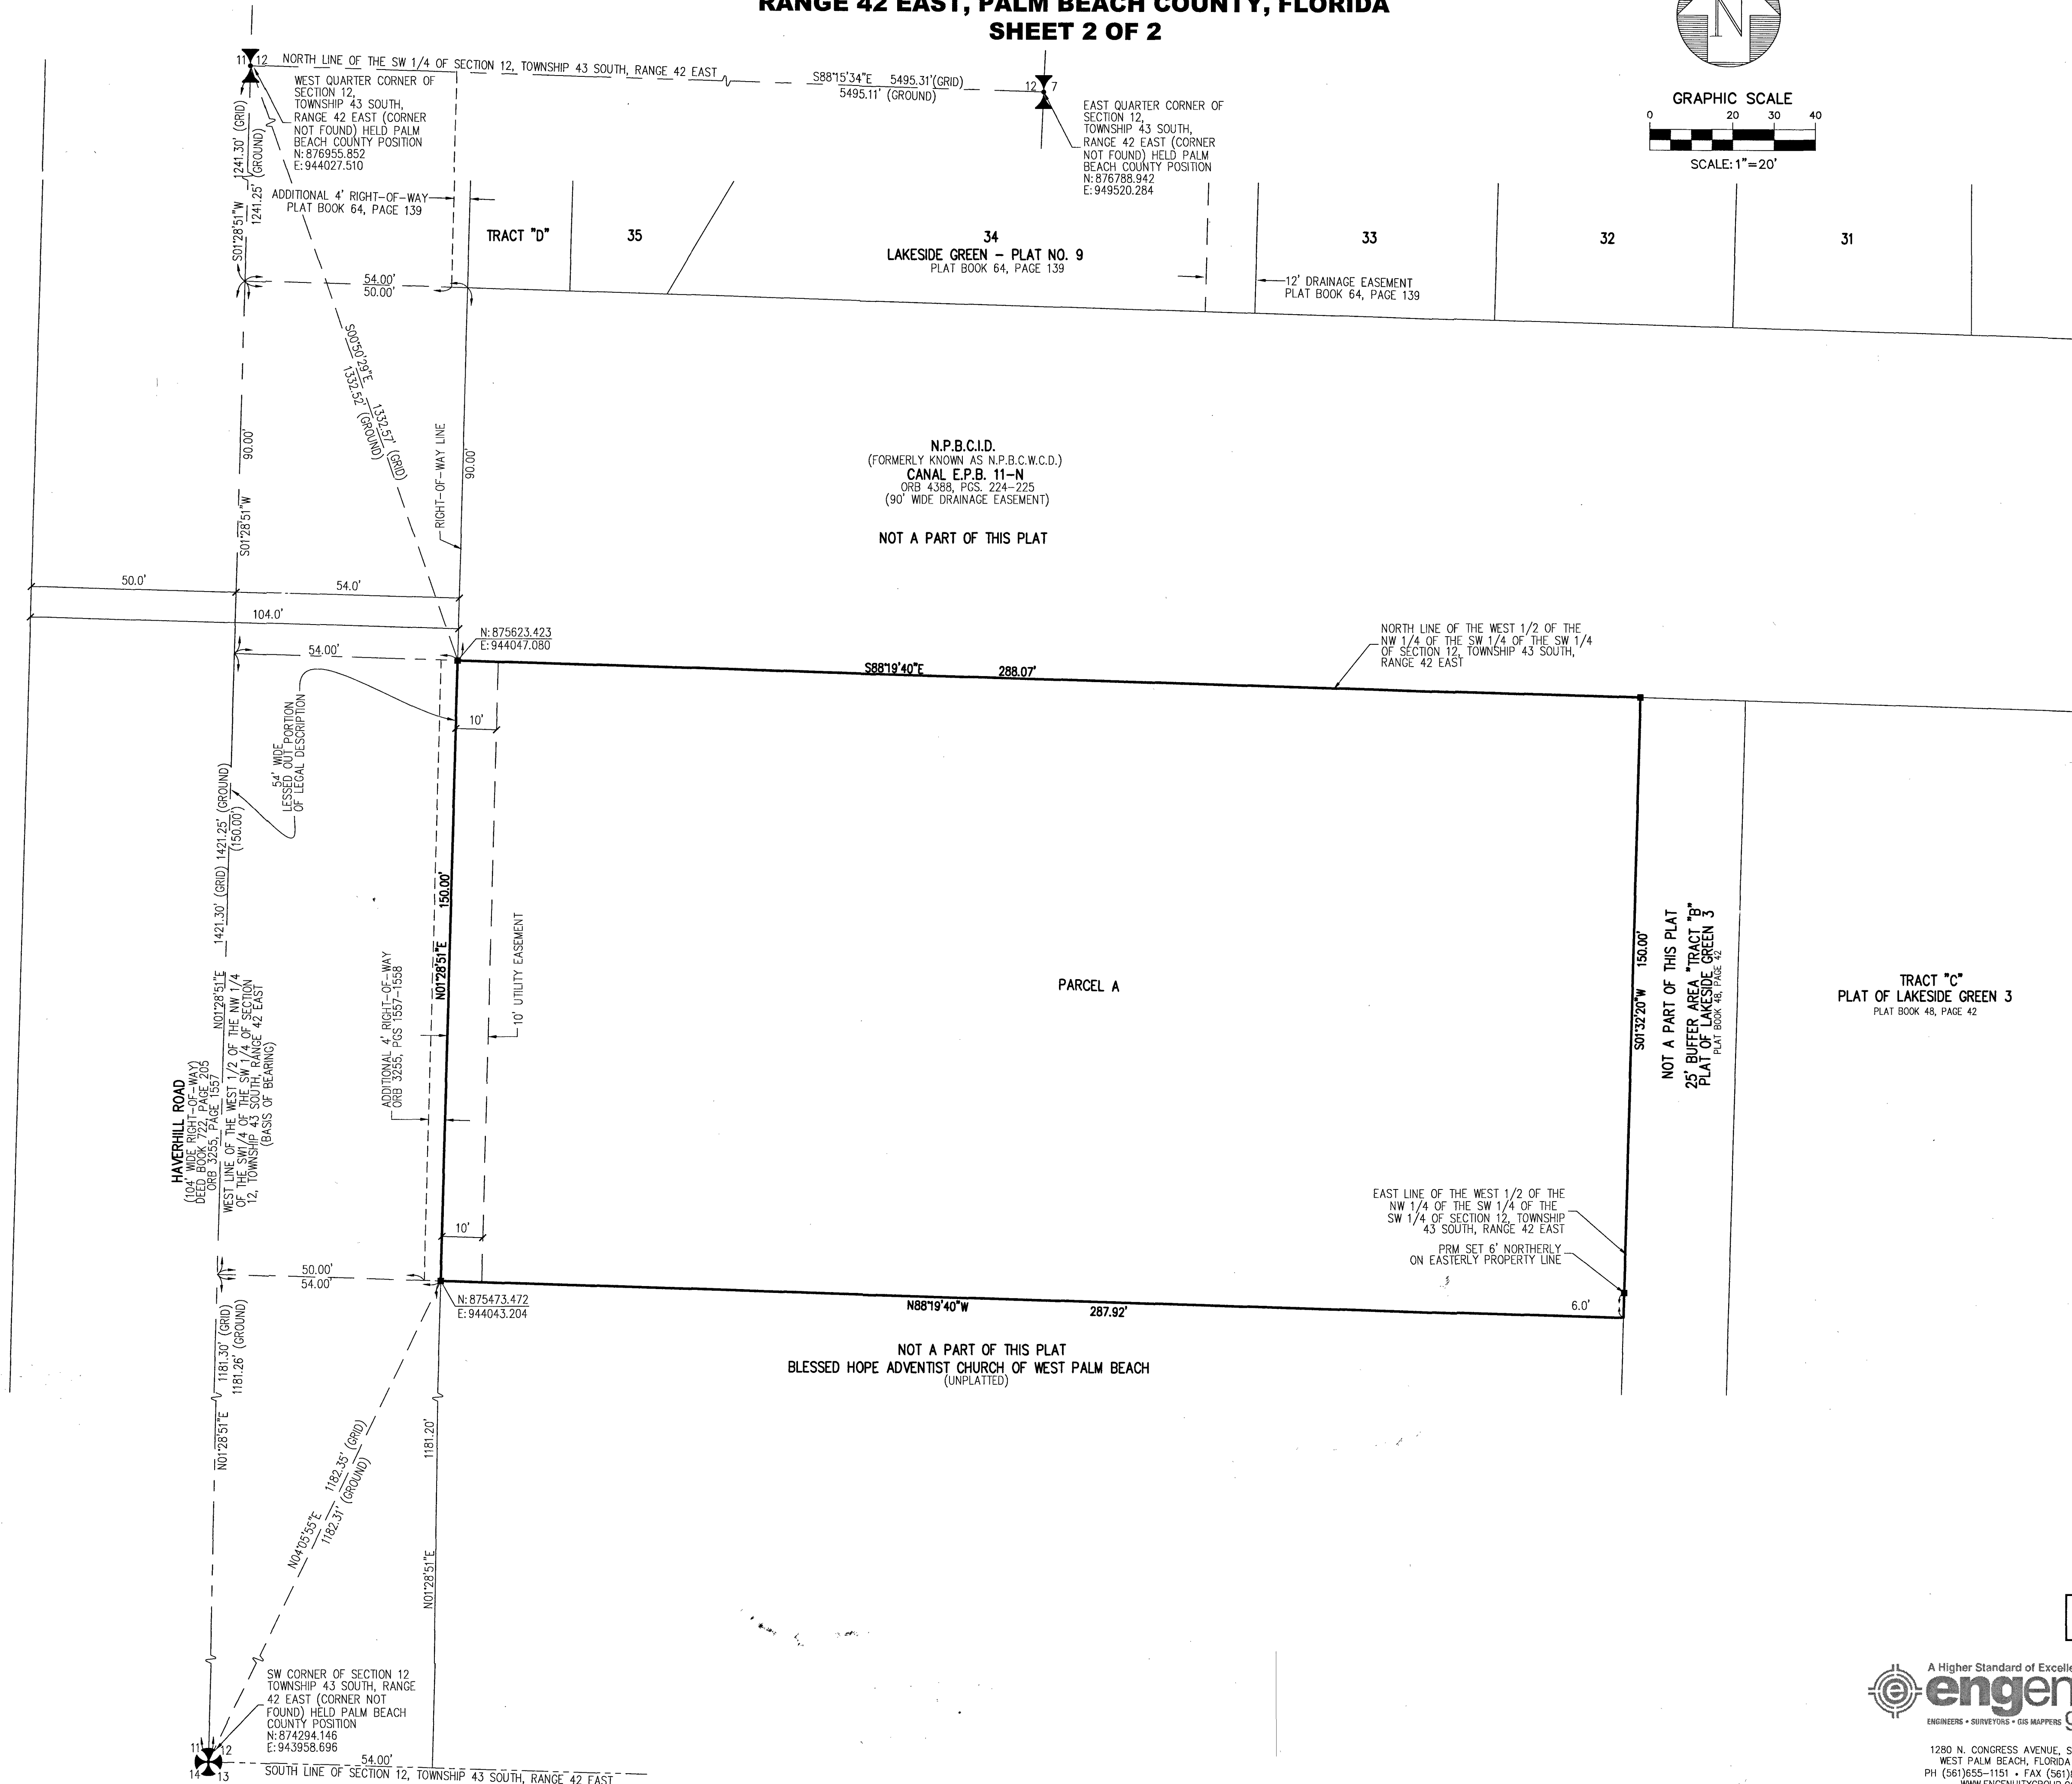

LEGEND

ORB	OFFICIAL RECORD BOOK
PG(S)	PAGE(S)
■	SET 4" X 4" CONCRETE MONUMENT WITH ALUMINUM DISK STAMPED P.R.M. LB#6603
R	RADIUS
L	ARC LENGTH
Δ	DELTA ANGLE
LB	LICENSED BUSINESS
PRM	PERMANENT REFERENCE MONUMENT
MEAS	MEASURED
N.P.B.C.W.C.D.	NORTH PALM BEACH COUNTY WATER CONTROL DISTRICT
N.P.B.C.I.D.	NORTH PALM BEACH COUNTY IMPROVEMENT DISTRICT

NOTES

COORDINATES SHOWN HEREON ARE FLORIDA STATE PLANE GRID
DATUM = NORTH AMERICAN DATUM OF 1983 WITH THE 1990
ADJUSTMENT (NAD 83-90)
ZONE = FLORIDA EAST ZONE
LINEAR UNITS = U.S. SURVEY FEET
COORDINATE SYSTEM = 1983 STATE PLANE TRANSVERSE
MERCATOR PROJECTION
ALL DISTANCES ARE GROUND UNLESS OTHERWISE NOTED
SCALE FACTOR: 1.000036182
GROUND DISTANCE X SCALE FACTOR = GRID DISTANCE
BEARINGS SHOWN HEREON ARE BASED ON A GRID BEARING
DATUM, NAD 83-90, FLORIDA EAST ZONE.

THIS INSTRUMENT PREPARED BY C. ANDRE RAYMAN, P.S.M. LS#4938 STATE OF FLORIDA.
ENGUENTY GROUP, INC. ENGINEERS SURVEYORS AND GIS MAPPERS
1280 N. CONGRESS AVE., SUITE 101, WEST PALM BEACH, FLORIDA 33409.
CERTIFICATE OF AUTHORIZATION NO. LB0006603

CHURCH OF CHRIST



1280 N. CONGRESS AVENUE, SUITE 101,
WEST PALM BEACH, FLORIDA 33409
PH (561)655-1151 • FAX (561)832-9390
WWW.ENGUENTYGROUP.COM

DATE	2/11/2026
SCALE	1"=20'
CAD FILE	18110.01
SDSK PROJECT	18110.01
DRAWN	JCM
CHECKED	CAR

S H E E T	2/2
JOB NO.	18110.01