CINNAMON PLAT NO. 1

LYING IN THE SOUTHEAST ONE QUARTER
SECTION 2, TOWNSHIP 42 SOUTH, RANGE 42 EAST,
PALM BEACH COUNTY, FLORIDA.

SEPTEMBER 1978
(SHEET 4 OF 4)

59

STATE OF FLORIDA
COUNTY OF PALM BEACH

THIS PLAT WAS FILED FOR RECORD AT _____ M. THIS ____ DAY OF _____ A.D., 1978, AND DULY RECORDED IN PLAT BOOK ____ ON PAGES ____ AND ____.

JOHN B. DUNKLE, CLERK
CIRCUIT COURT
BY: _____ DC

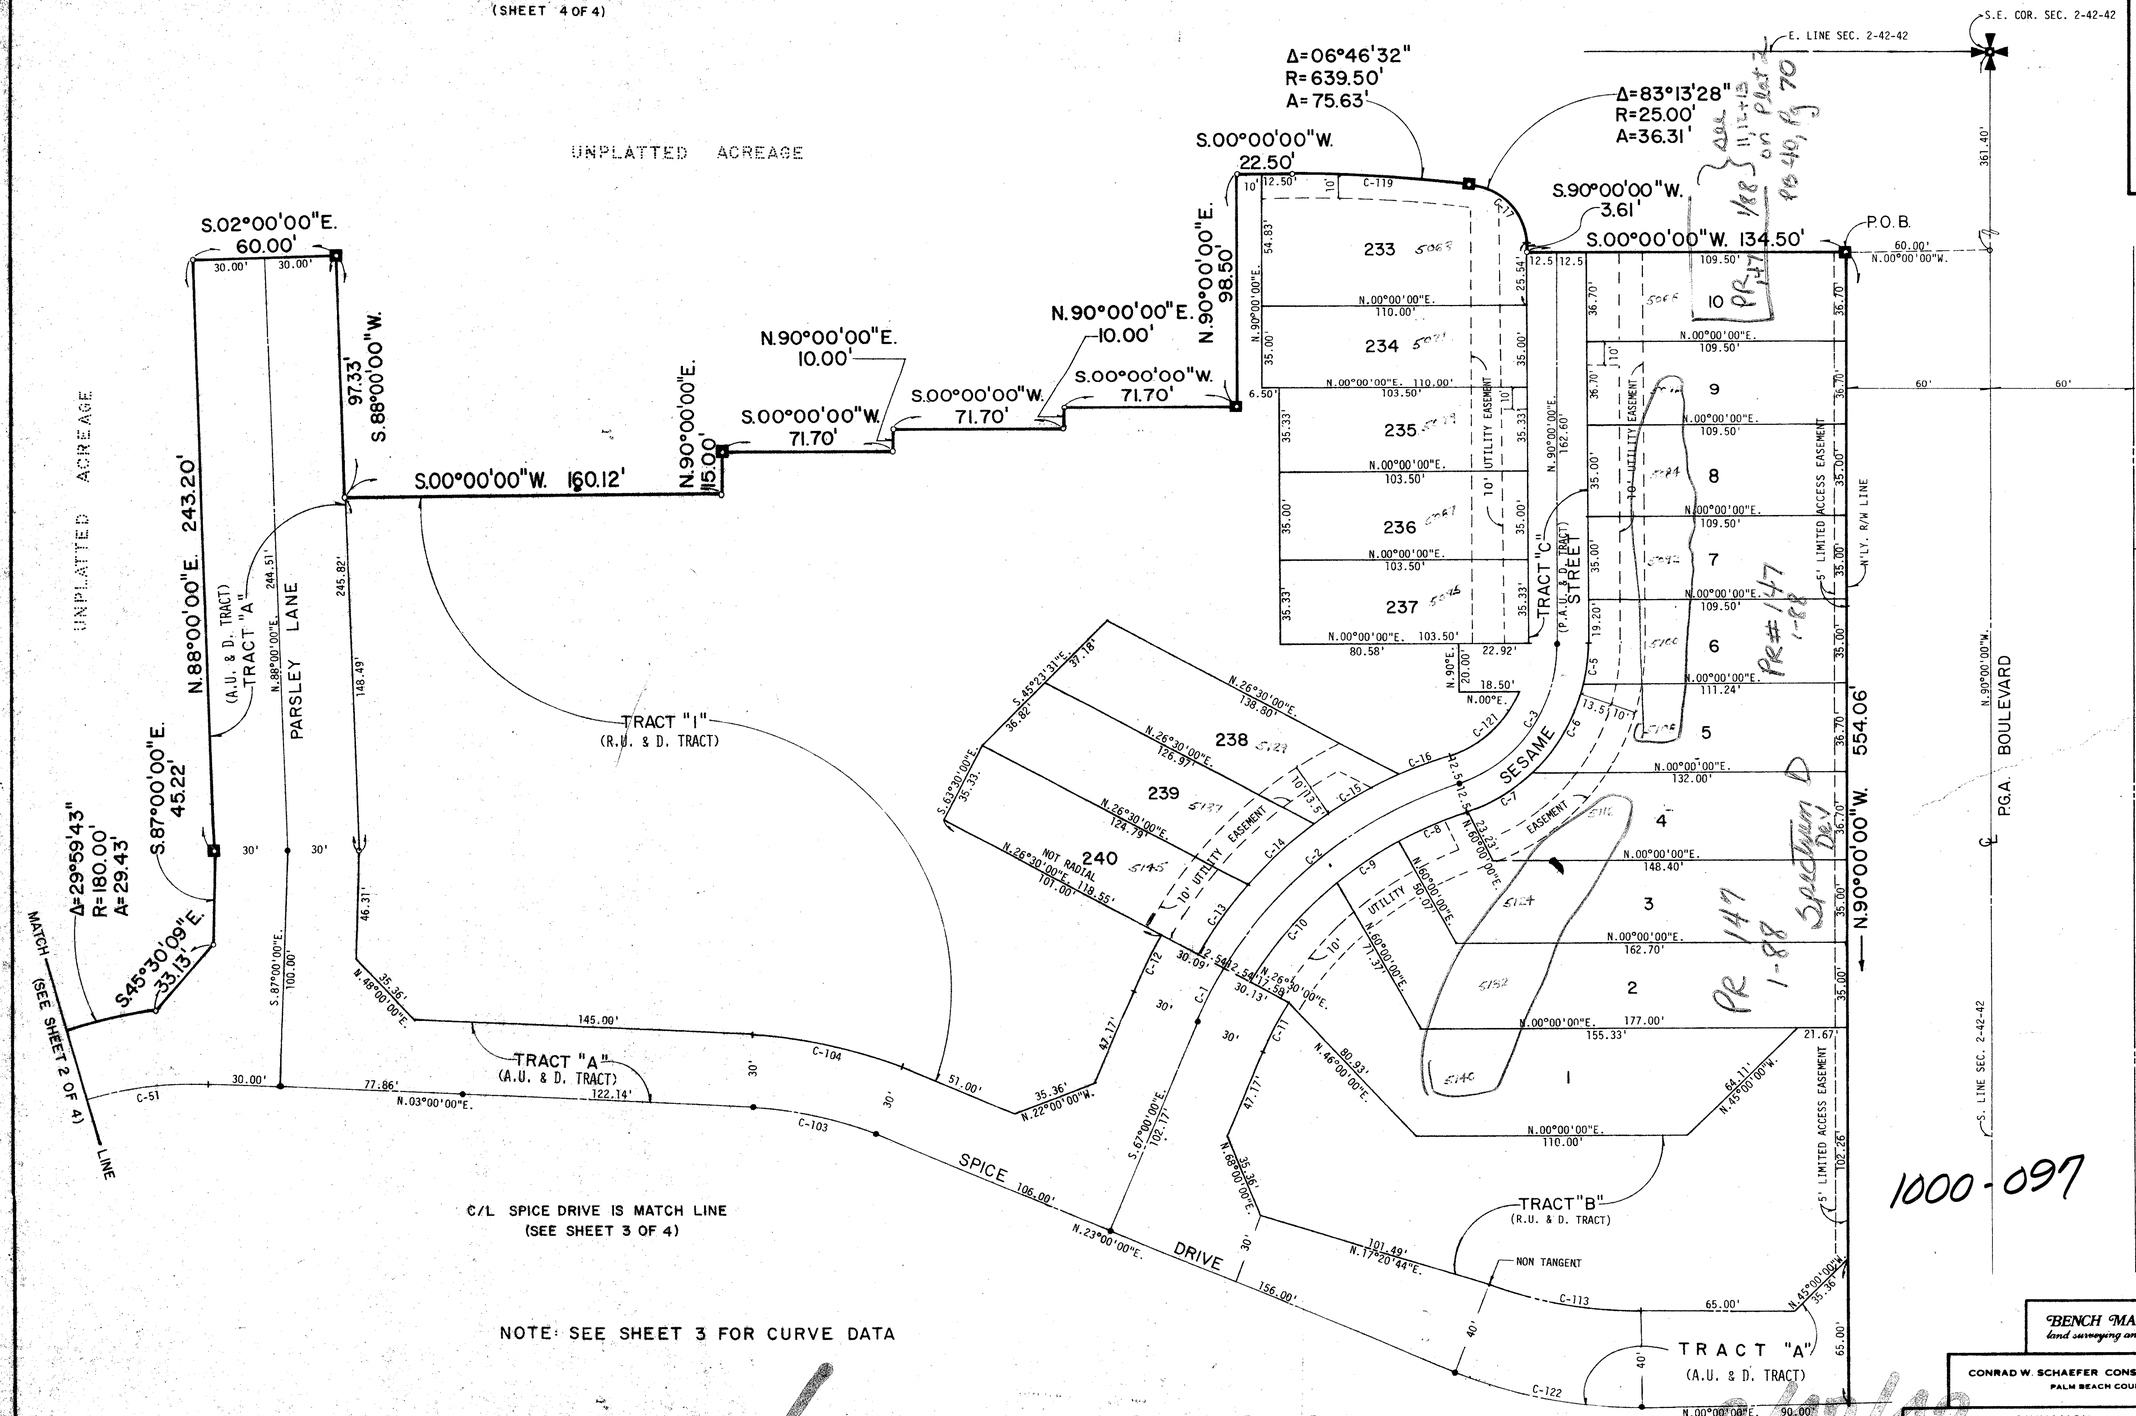

NOTE: SEE SHEET 3 FOR CURVE DATA

PGA OF AMERICA GOLF COURSE (PB 27, PP 182 & 183)

1000-097

28

36

BENCH MARK land surveying and mapping, inc.

CONRAD W. SCHAEFER CONSULTING ENGINEERS, INC.
PALM BEACH COUNTY, FLORIDA

CINNAMON PLAT NO. 1

EMBOSSED SEAL

DATE OF FIELD SURVEY

SHEET 4 OF 4

THIS INSTRUMENT WAS PREPARED BY ROBERT J. WHIDDEN IN THE OFFICES OF BENCH MARK LAND SURVEYING & MAPPING, INC., 2300 PALM BEACH LAKES BLVD., SUITE 209, WEST PALM BEACH, FL 33409. PHONE NO. (305)689-2111.

CINNAMON