42/109

REPLAT NO. 1 OF
CASA NELLA FORESTA
OF WELLINGTON - P.U.D.

IN PART OF SECTIONS 3 & 4, TWP. 44 S., RGE. 41 E.,
PALM BEACH COUNTY, FLORIDA

BEING A REPLAT OF A PORTION OF CASA NELLA FORESTA OF WELLINGTON - P.U.D., AS RECORDED IN PLAT BOOK 39, PAGES 129 & 130, PUBLIC RECORDS OF PALM BEACH COUNTY, FLA.

IN 3 SHEETS, SHEET NO. 2

30 0 30 60 90
GRAPHIC SCALE: 1"=30'

CURVE DATA

CURVE NO.	CHORD BEARING	CHORD	RADIUS	DELTA	ARC
1.	OMITTED				
2.	OMITTED				
3.	S 55°27'03" E	126.72'	358.00'	20°23'16"	127.39'
4.	N 39°40'27" E.	19.92'	10.00'	190°08'06"	33.18'
5.	S 59°36'07" E.	132.28'	901.42'	08°25'04"	132.43'
6.	S 70°58'24" E	2.44'	20.00'	06°59'17"	2.44'
7.	N 87°22'11" E	29.43'	20.00'	94°44'47"	33.07'
8	S 59°51'44" E	170.46'	338.00'	29°12'38"	172.32'
9.	S 76°47'49" E	31.39'	30.00'	63°04'49"	33.03'
10.	N 70°22'58" W	36.90'	30.00'	75°54'32"	39.75'
11.	S 70°58'24" E	3.66'	30.00'	06°59'17"	3.66'
12.	N 69°45'39" W	55.47'	338.00'	9°24'49"	55.53'
13.	N 63°04'30" W	23.34'	338.00'	3°57'29"	23.35'
14.	N 59°07'01" W	23.34'	338.00'	3°57'28"	23.35'
15.	N 53°39'56" W	40.94'	338.00'	6°56'42"	40.97'
16.	N 47°43'30" W	29.11'	338.00'	4°56'10"	29.12'
17.	N 51°28'45" W	6.50'	30.00'	12°26'41"	6.52'
18.	N 83°00'56" W	25.65'	30.00'	50°37'40"	26.51'
19.	N 73°57'55" E	2.40'	30.00'	4°35'21"	2.40'
20.	N 78°02'30" W	26.02'	30.00'	51°23'49"	26.91'
21.	N 42°23'09" W	10.38'	30.00'	19°54'54"	10.43'
22.	N 66°29'16" W	18.17'	525.00'	01°59'00"	18.17'
23.	N 64°13'43" W	23.22'	525.00'	2°32'05"	23.23'
24.	N 61°41'17" W	23.33'	525.00'	2°32'48"	23.34'
25.	N 59°08'27" W	23.34'	525.00'	2°32'52"	23.35'
26.	N 56°17'03" W	29.00'	525.00'	3°09'56"	29.01'
27.	N 53°03'23" W	30.14'	525.00'	3°17'23"	30.14'
28.	N 50°08'17" W	23.34'	525.00'	2°32'50"	23.34'
29.	N 47°35'16" W	23.39'	525.00'	2°33'11"	23.39'
30.	N 44°49'50" W	27.12'	525.00'	2°57'38"	27.13'
31.	N 41°50'51" W	27.54'	525.00'	3°00'21"	27.54'
32.	N 39°03'46" W	23.49'	525.00'	2°33'49"	23.49'
33.	N 36°04'36" W	31.23'	525.00'	3°24'32"	31.24'
34.	N 33°24'01" W	17.81'	525.00'	1°56'39"	17.81'
35.	N 43°25'32" W	21.41'	30.00'	41°48'37"	21.89'
36.	S 01°47'33" W	21.24'	30.00'	41°27'23"	21.71'
37.	N 19°28'23" E	35.87'	120.00'	17°11'25"	36.00'
38.	N 28°07'59" E	4.61'	2039.28'	00°07'46"	4.61'
39.	N 28°31'32" E	23.33'	2039.28'	00°39'20"	23.33'
40.	N 29°10'52" E	23.33'	2039.28'	00°39'20"	23.33'
41.	N 29°58'48" E	33.52'	2039.28'	00°56'31"	33.53'
42.	N 30°56'55" E	35.42'	2039.28'	00°59'43"	35.43'
43.	N 31°46'27" E	23.34'	2039.28'	00°39'21"	23.34'
44.	N 32°25'48" E	23.34'	2039.28'	00°39'21"	23.34'
45.	N 33°05'08" E	23.33'	2039.28'	00°39'20"	23.33'
46.	N 33°44'28" E	23.33'	2039.28'	00°39'20"	23.33'
47.	N 34°23'48" E	23.34'	2039.28'	00°39'21"	23.34'
48.	N 35°03'09" E	23.34'	2039.28'	00°39'21"	23.34'
49.	N 35°52'44" E	35.48'	2039.28'	00°59'49"	35.49'
50.	N 36°52'33" E	35.49'	2039.28'	00°59'50"	35.50'

(SEE CONTINUATION ON SHEET NO. 3)

109

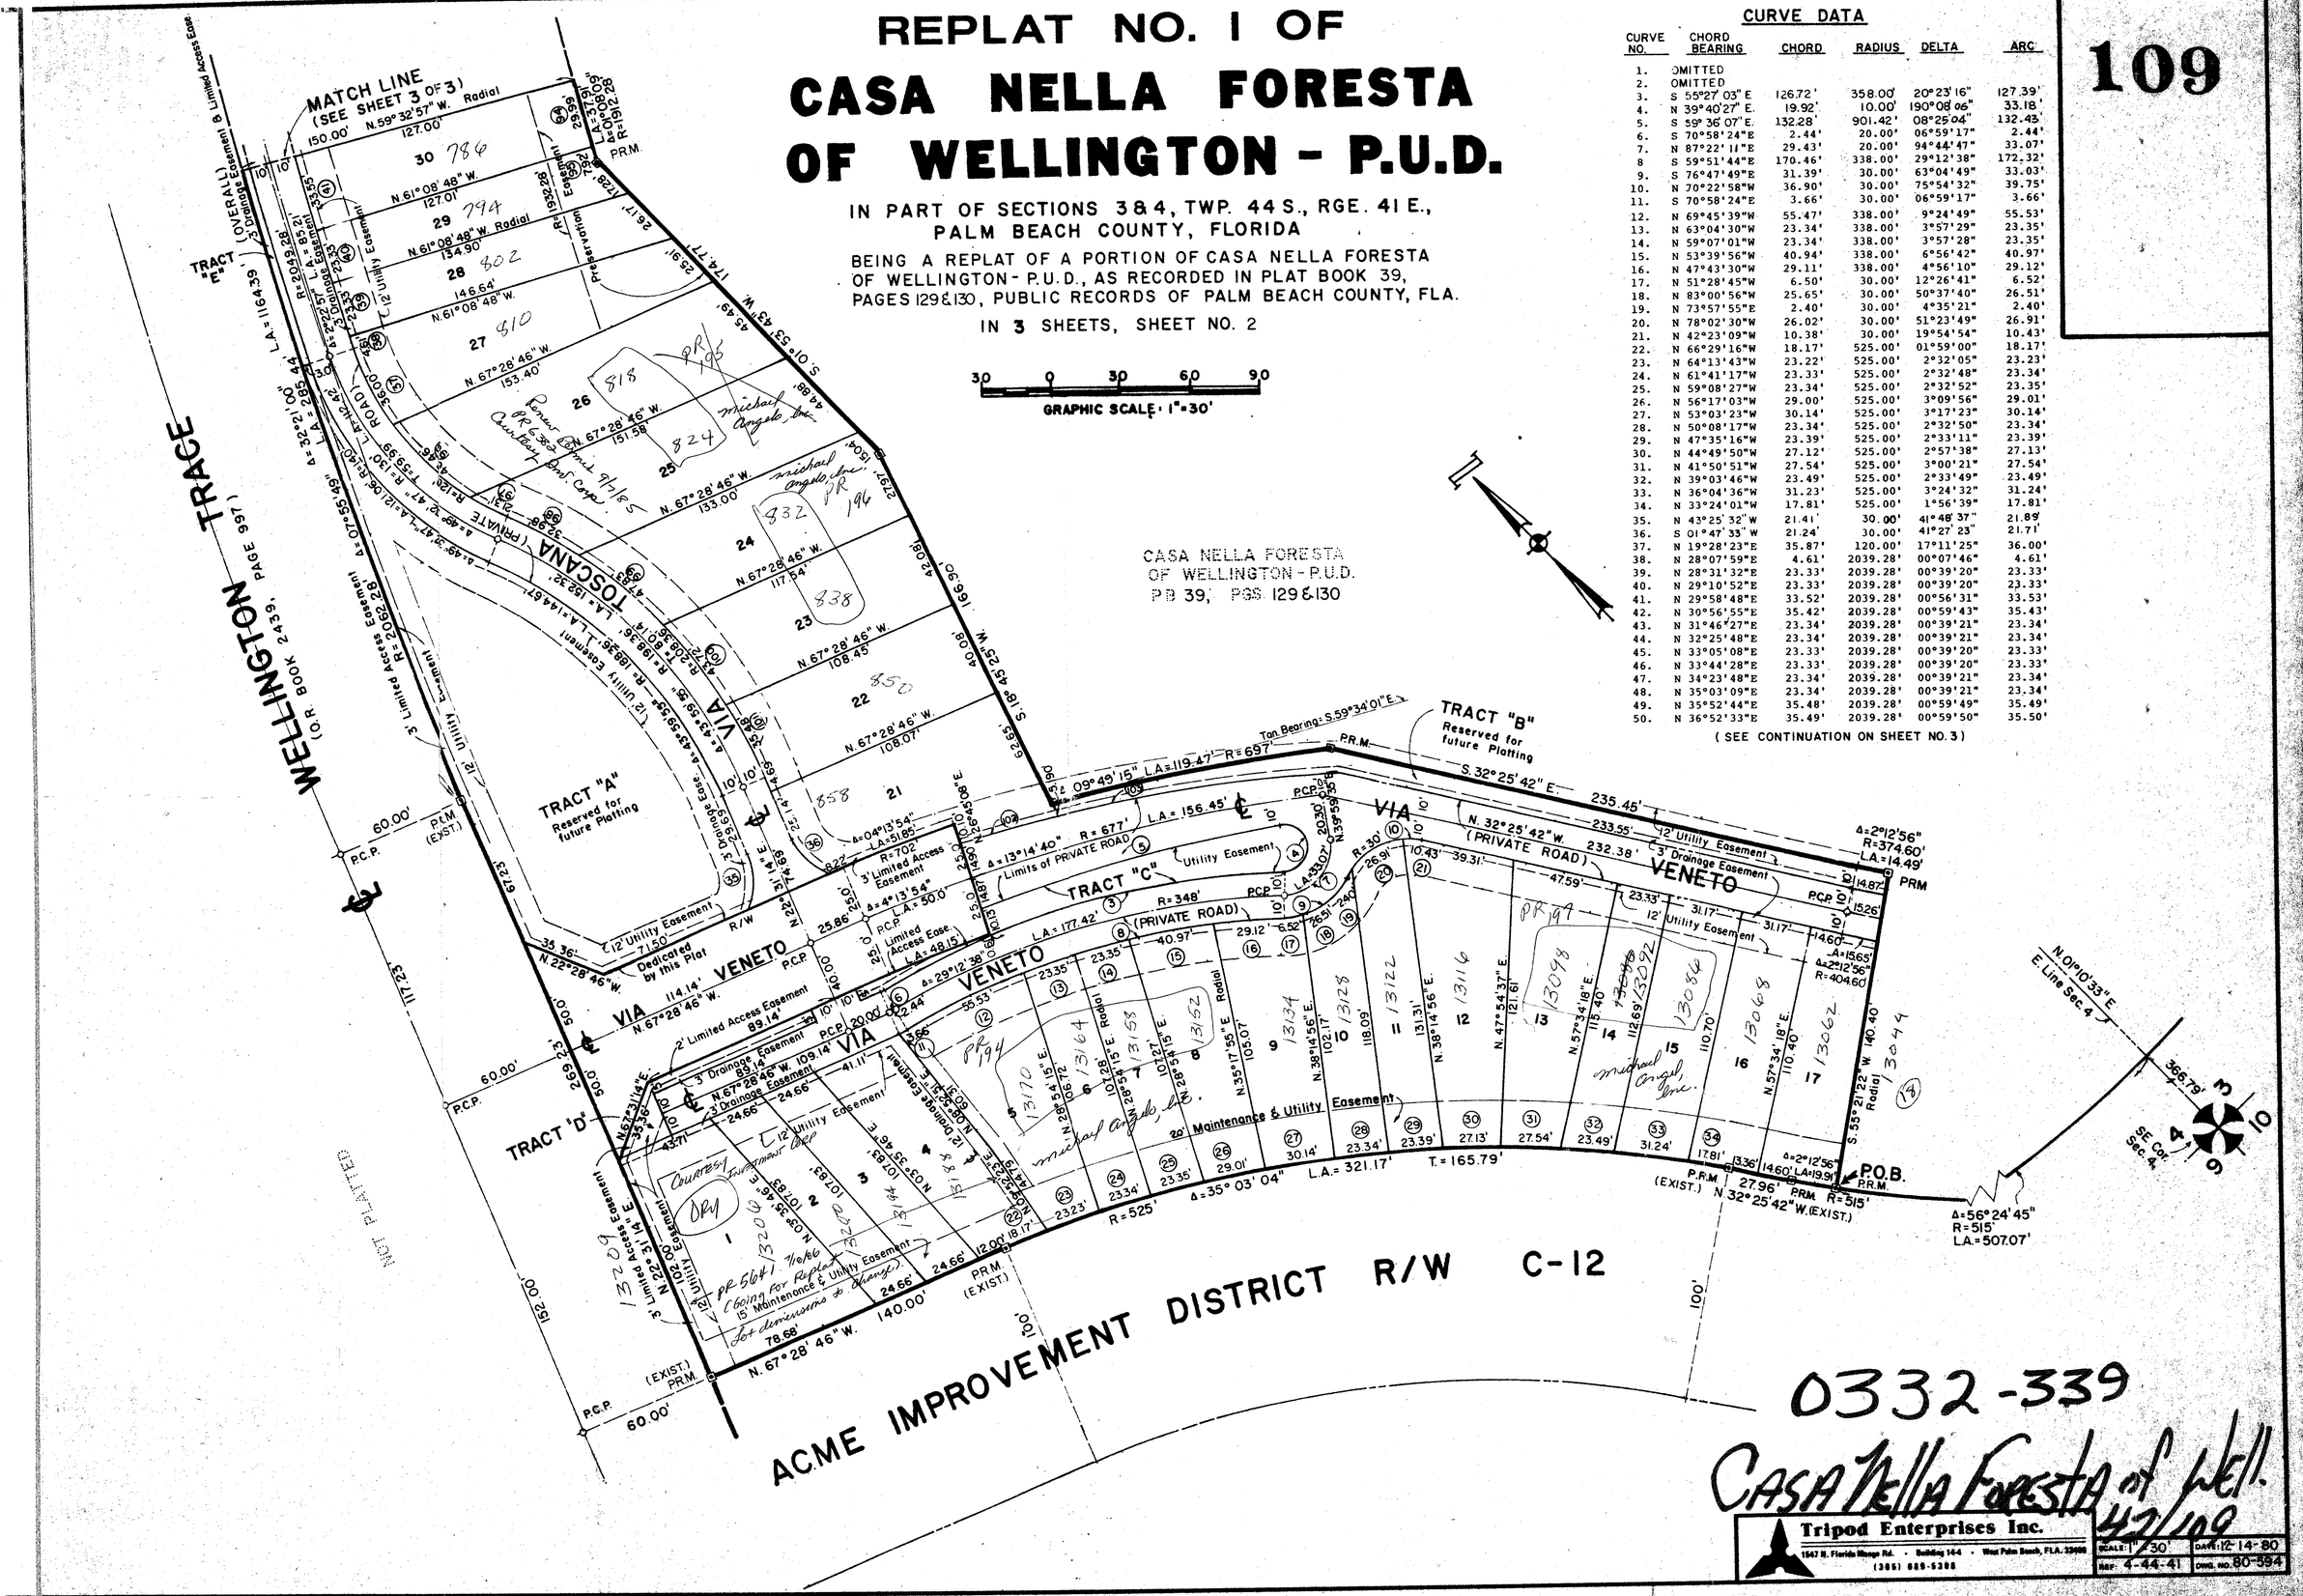

0332-339

Casa Nella Foresta of Well.

42/109

Tripod Enterprises Inc.
1547 N. Florida Mango Rd. · Building 14-4 · West Palm Beach, FLA. 33406
(305) 689-5388

SCALE: 1"=30'	DATE: 12-14-80
REF: 4-44-41	DWG. NO. 80-594