FAIRFIELD AT BOCA PLAT NO. ONE OF CEDAR GROVE P.U.D.

BEING A REPLAT OF PARCEL "C" AND PART OF PARCELS "A" AND "B" OF CEDAR GROVE - P.U.D.
RECORDED IN PLAT BOOK 41, PAGES 39 AND 40, OF THE PUBLIC RECORDS OF PALM BEACH COUNTY, FLORIDA
BEING SAME PROPERTY AS VACATED BY O.R.B. 4544 PGS. 1889

IN PART OF SECTION 23, TOWNSHIP 47 SOUTH, RANGE 42 EAST
PALM BEACH COUNTY, FLORIDA
IN 5 SHEETS SHEET NO. 3

GFE & JENSON
ENGINEERS - ARCHITECTS - PLANNERS, INC.
WEST PALM BEACH, FLORIDA
DECEMBER 1984

92

STATE OF FLORIDA
COUNTY OF PALM BEACH
This plat was filed for record at ____ M. this ____ day of ____ 1985, and duly recorded in Plat Book No. ____ on Page ____.

JOHN B. DUNKLE
Clerk Circuit Court

By: _____ D.C.

SCALE IN FEET 50 0 100 150 200 1" = 40'

NORTH

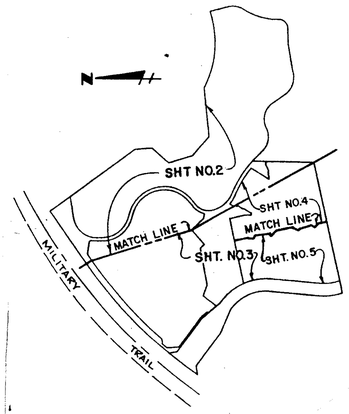

KEY MAP
N.T.S.

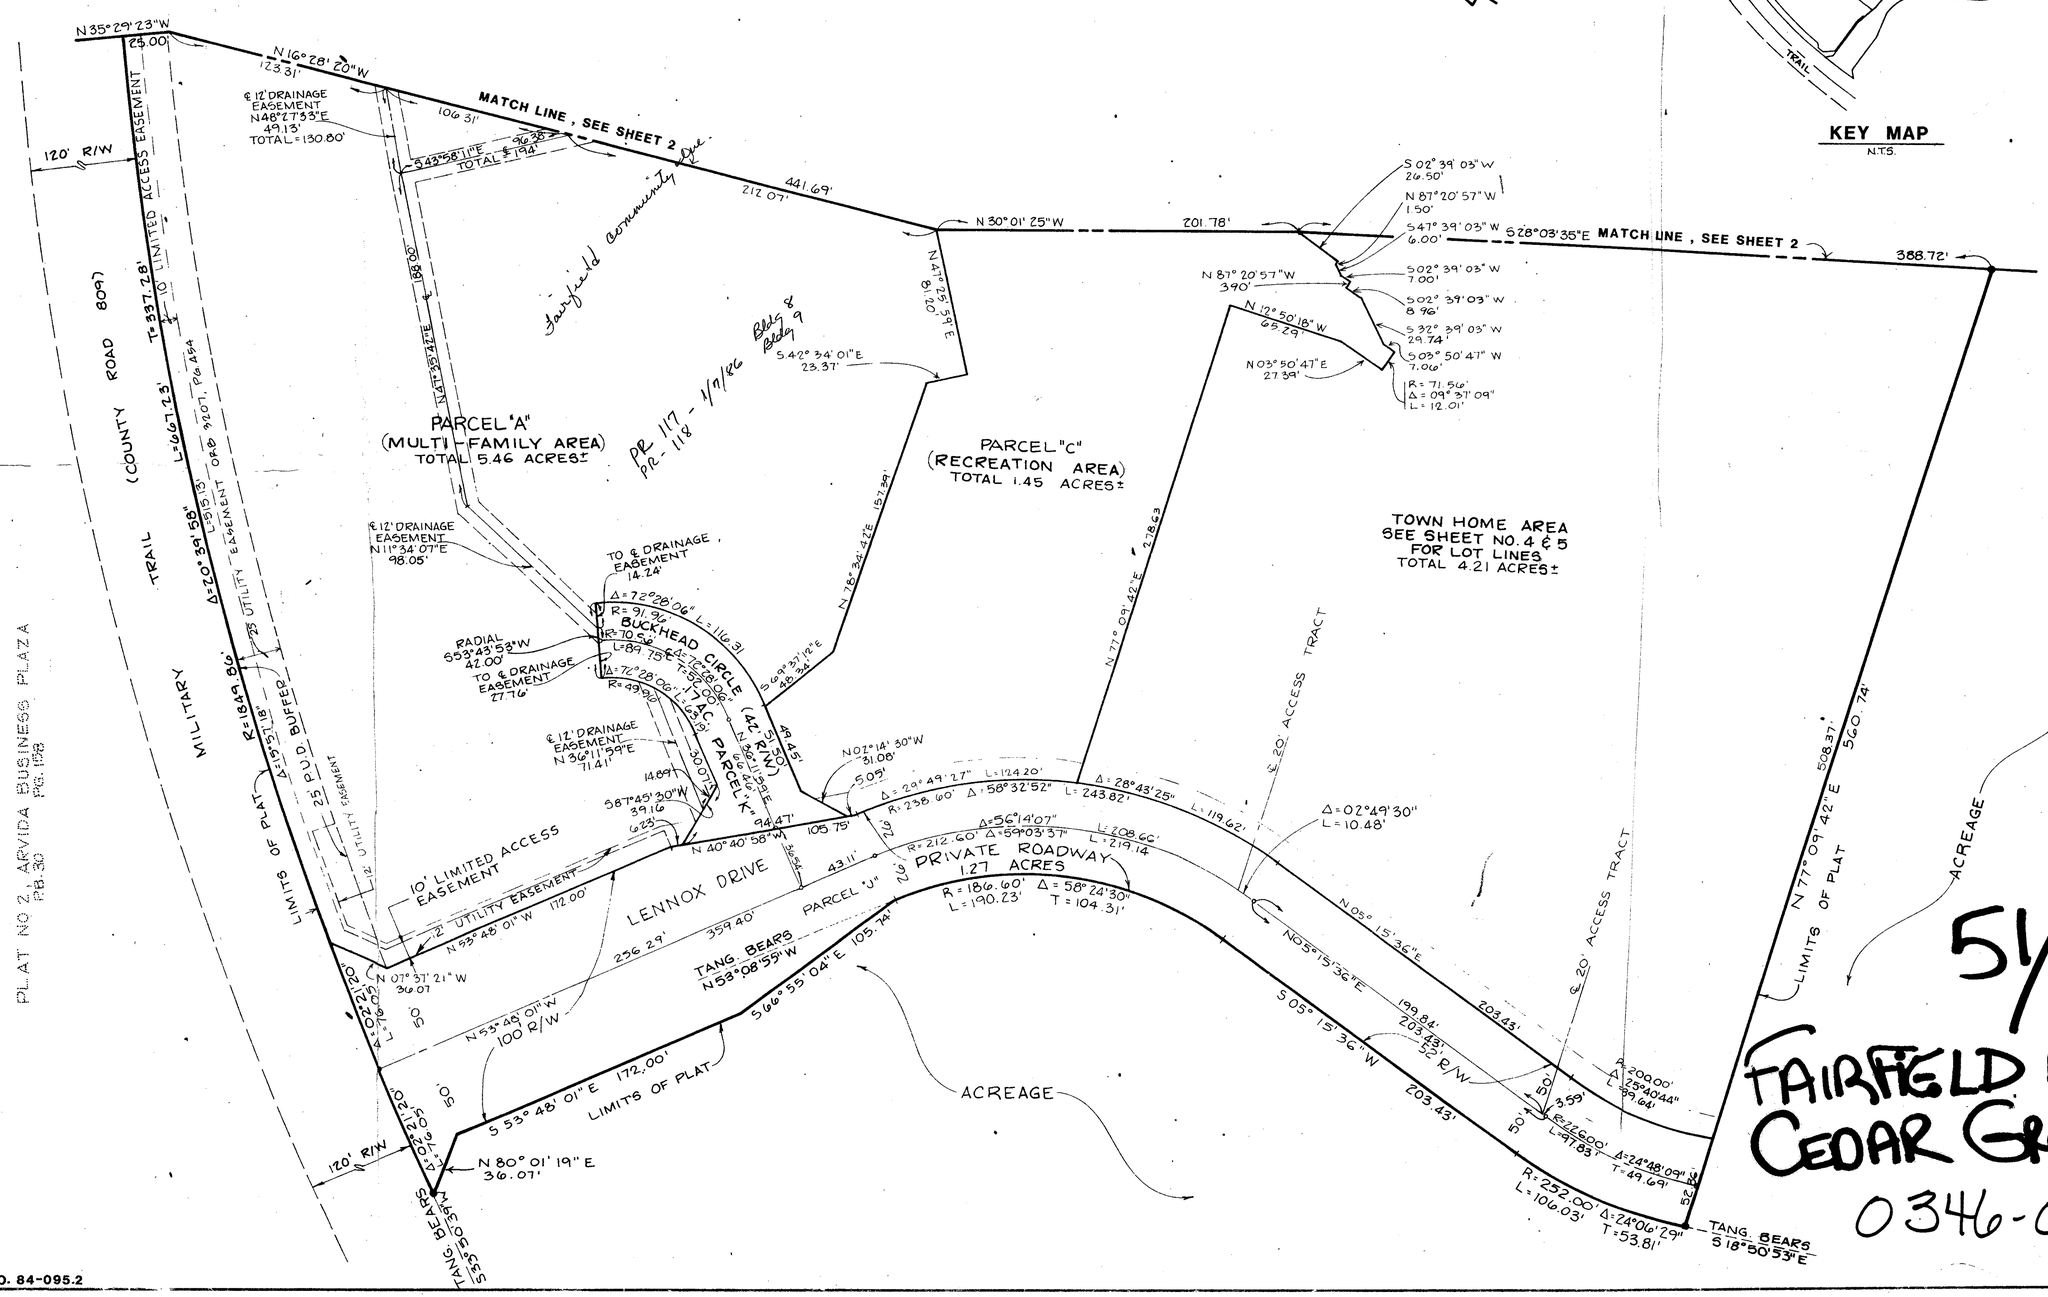

51/92
FAIRFIELD AT BOCA
CEDAR GROVE
0346-001

JOB NO. 84-095.2

DRAWING NUMBER 51/92
PLAN HOLD CORPORATION • IRVINE, CALIFORNIA
REORDER BY NUMBER 07SAR