WOODS WALK PLAT ONE

BEING A REPLAT OF A PORTION OF BLOCK 25 OF PALM BEACH FARMS COMPANY PLAT NO. 3
PART OF WOODS WALK P.U.D.
SITUATE IN SECTIONS 19 & 30, TOWNSHIP 44 SOUTH, RANGE 42 EAST
PALM BEACH COUNTY, FLORIDA
1987

SHEET 3 OF 5

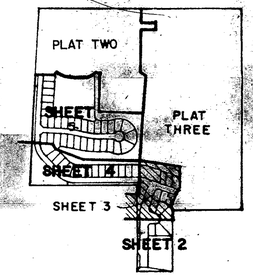

LOCATION MAP

3

STATE OF FLORIDA
COUNTY OF PALM BEACH
THIS PLAT WAS FILED FOR RECORD ____ THIS ____ DAY OF ____ AD, 1987, AND DULY RECORDED IN PLAT BOOK ____ ON PAGES ____ AND ____
JOHN B. DUNKLE, CLERK
BY: ____, D.C.

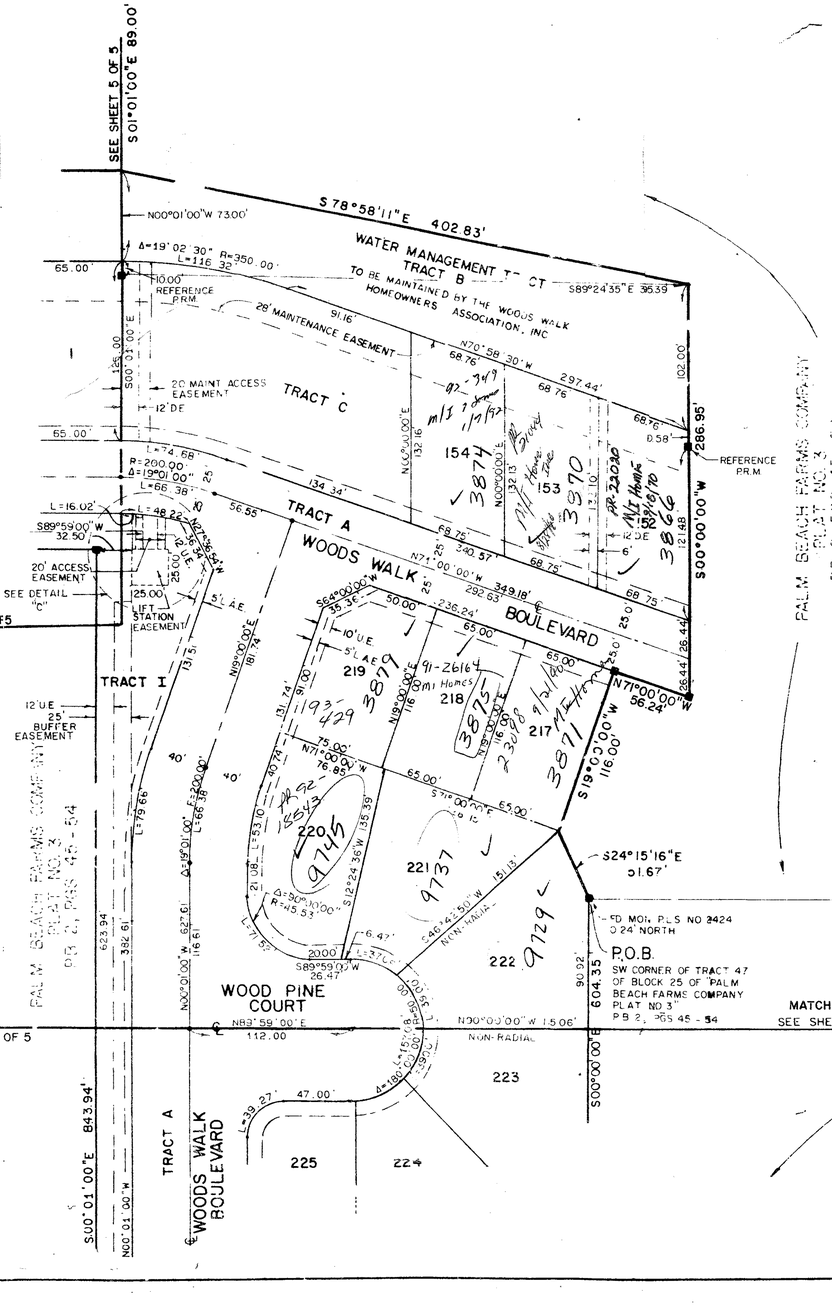

ADD. BY ____
CHECKED BY ____

Pet. 85-71

TURNOUT REQUIRED

SIDEWALK REQUIRED

58/3

0345-003

Meridian Surveying and mapping inc.	2000 LOMBARD STREET WEST PALM BEACH, FL.
DRAWN M.H.C.	DATE JAN. 19, 1
CHECKED M.A.M.	SCALE 1" = 50'
DRAWING NO. 86-PI-103	WOODS WALK PLAT ONE PART OF WOODS WALK P.U.D.

SUBDIVISION Woods Walk I
BOOK 58 PAGE 3
FLOOD ZONE B FLOOD MAP # 12-0
QUAD # 48 ZONING RS
SE PUD ZIP CODE 33461
PUD NAME PB Farms Company
PAZ 735