173

A PLANNED UNIT DEVELOPMENT IN CYPRESS LAKES

CYPRESS LAKES PLAT Nº 9, A P.U.D.

SECTION 14, TOWNSHIP 43 SOUTH, RANGE 42 EAST

PALM BEACH COUNTY, FLORIDA

IN 2 SHEETS SHEET Nº 2

MARCH 1988

STATE OF FLORIDA
COUNTY OF PALM BEACH ss

This Plat was filed for record at _____ M.
this _____ day of _____
19 , and duly recorded in Plat Book Nº
_____ on page _____

JOHN B. DUNKLE, Clerk Circuit Court
By _____, D.C.

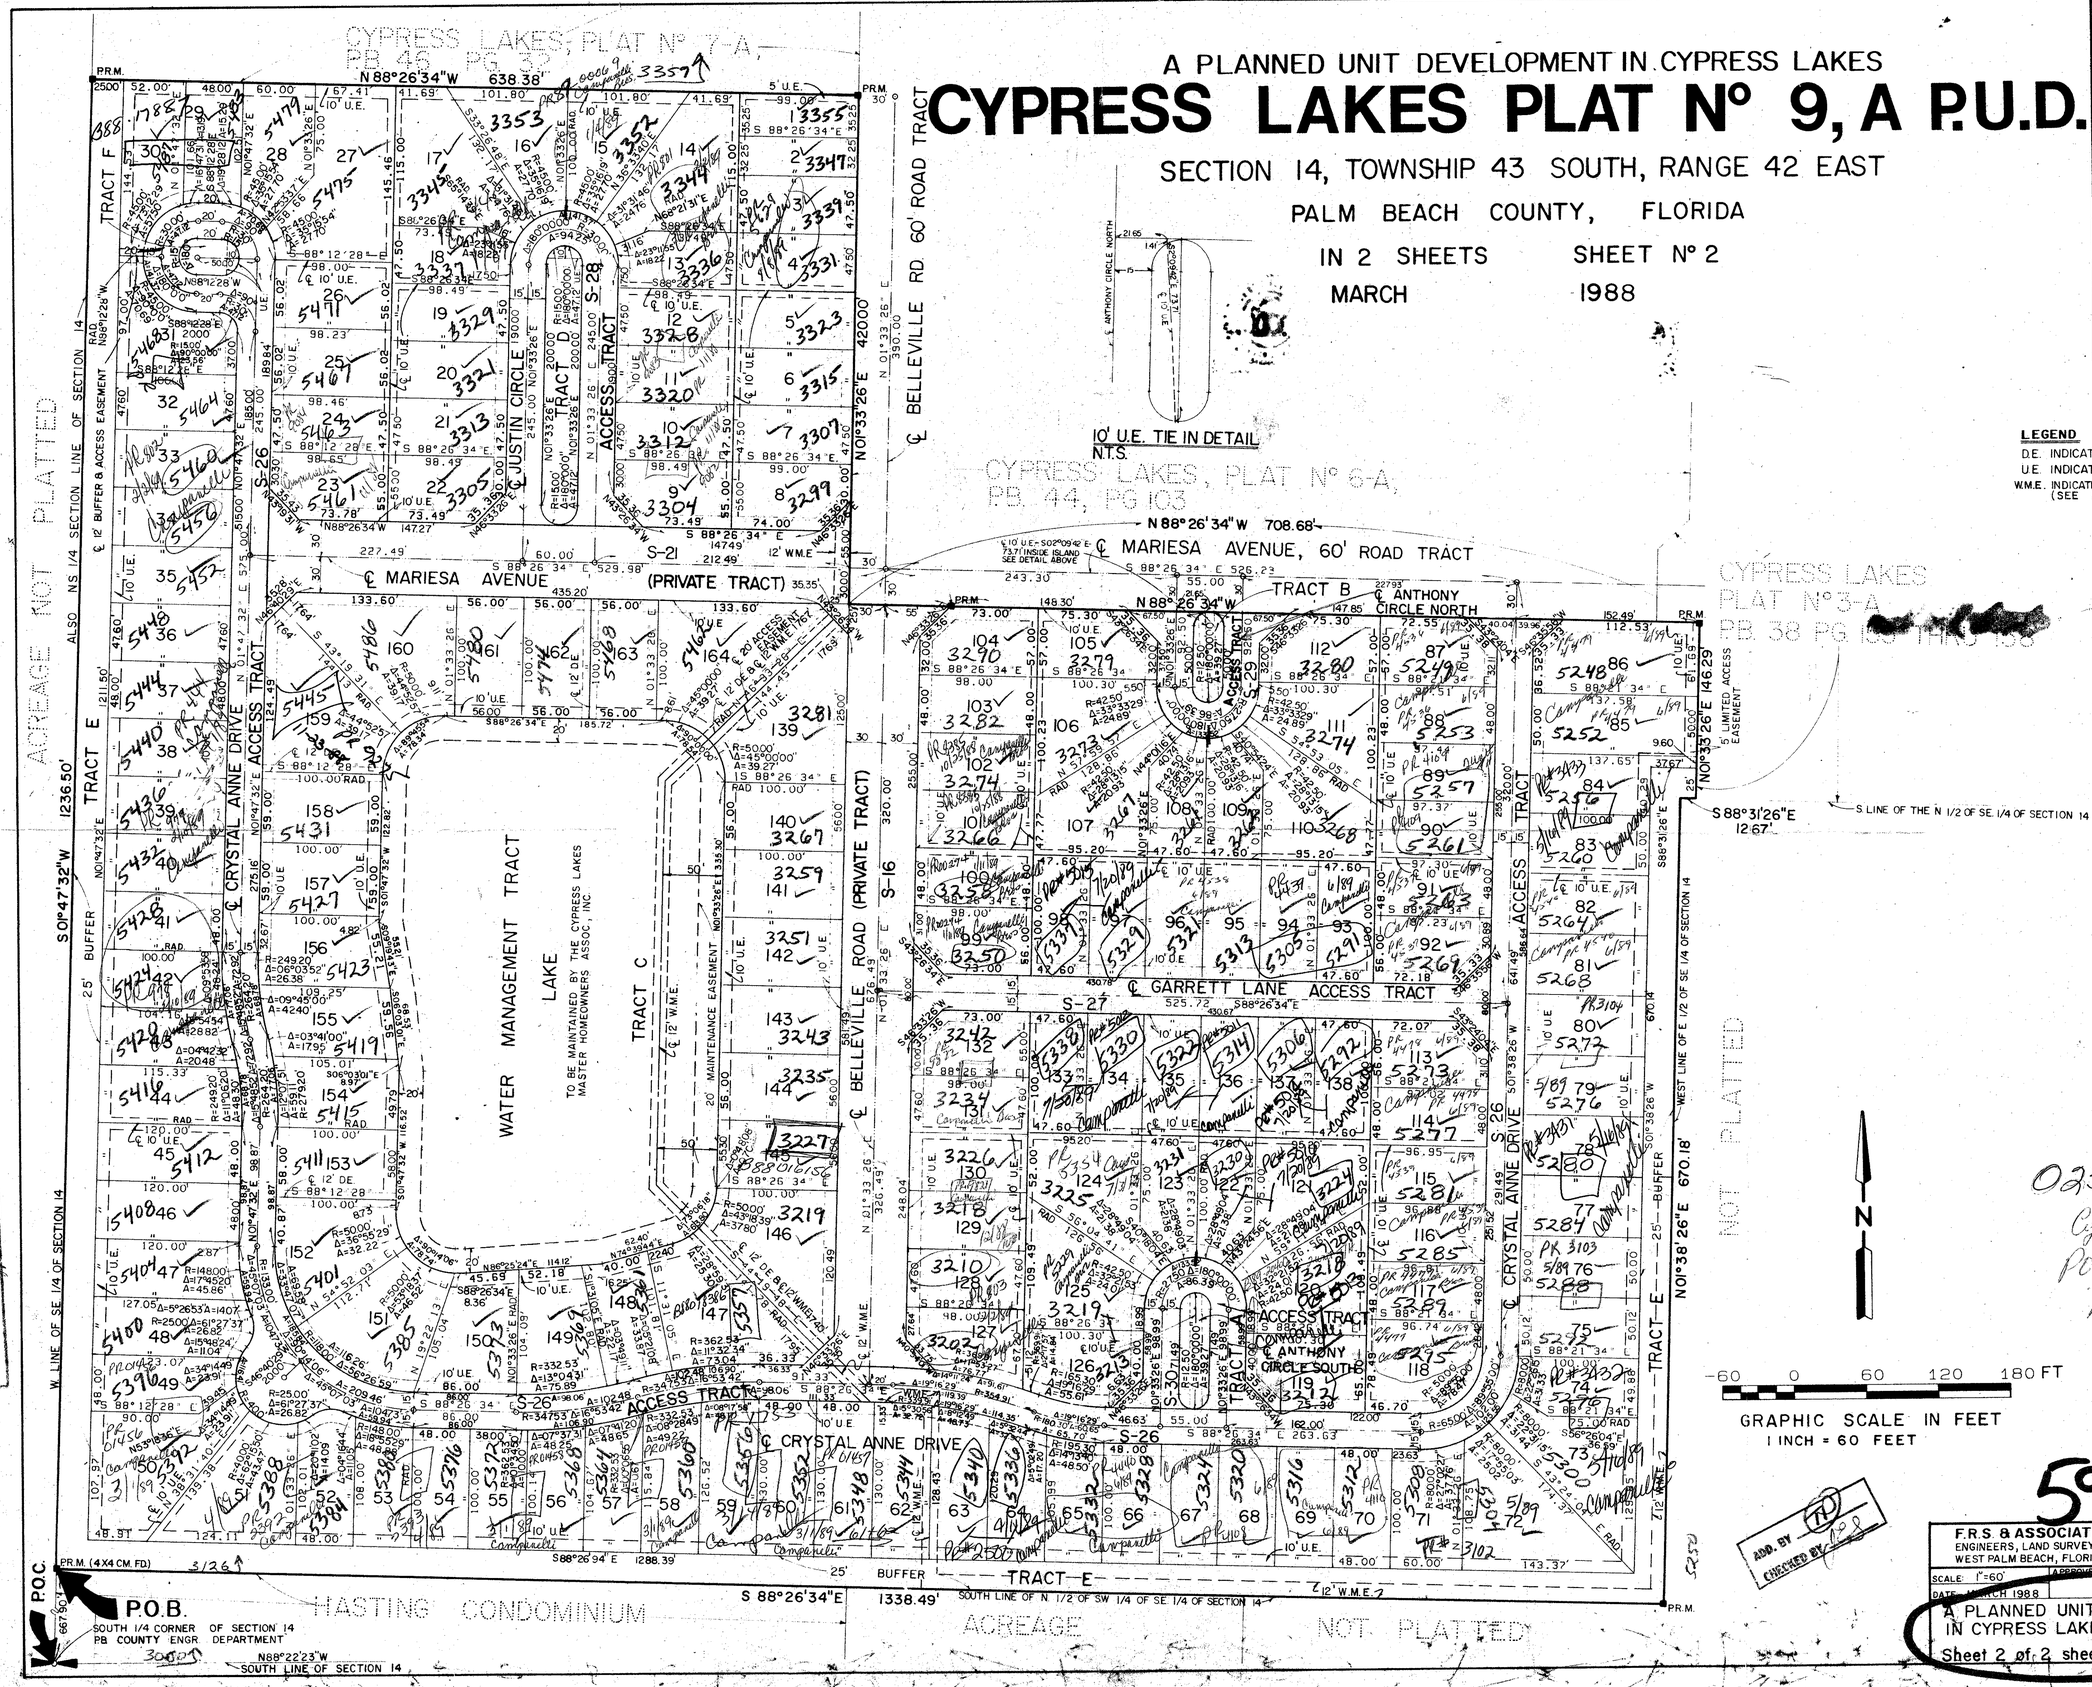

LEGEND

D.E. INDICATES DRAINAGE EASEMENTS
U.E. INDICATES UTILITY EASEMENTS
W.M.E. INDICATES WATER MANAGEMENT EASEMENT (SEE N.P.B.C.W.C.D. ACKNOWLEDGEMENT)

-60 0 60 120 180 FT

GRAPHIC SCALE IN FEET
1 INCH = 60 FEET

0234-006
Cypress Lakes
Pod A-2
Phase 3
Plat 9

Pet. 85-170

59/173

ADD. BY
CHECKED BY

F.R.S. & ASSOCIATES
ENGINEERS, LAND SURVEYORS, LAND PLANNERS
WEST PALM BEACH, FLORIDA

SCALE: 1"=60'
DATE: MARCH 1988
APPROVED BY
DRAWN BY P.B. MORALES
JOB NO. 87-S-41
DRAWING NUMBER D-139-87-S

A PLANNED UNIT DEVELOPMENT IN CYPRESS LAKES, PLAT Nº 9
Sheet 2 of 2 sheets

SUBDIVISION # Cypress Lakes #9
BOOK 59 PAGE 173
FLOOD ZONE B FLOOD MAP # 1558
QUAD # 30 ZONING RS
SE ZIP CODE 33417
PUD NAME Cypress Lakes Plat