JOB No. 0340-004

174

WINDWARD PALM BEACH PLAT FOUR
(A P.U.D.)

BEING A PLAT OF A PORTION OF THE S.W. 1/4 OF SECTION 13, TOWNSHIP 45 SOUTH, RANGE 42 EAST, PALM BEACH COUNTY, FLORIDA
FEBRUARY 1989

SHEET 3 OF 3

SHEET INDEX

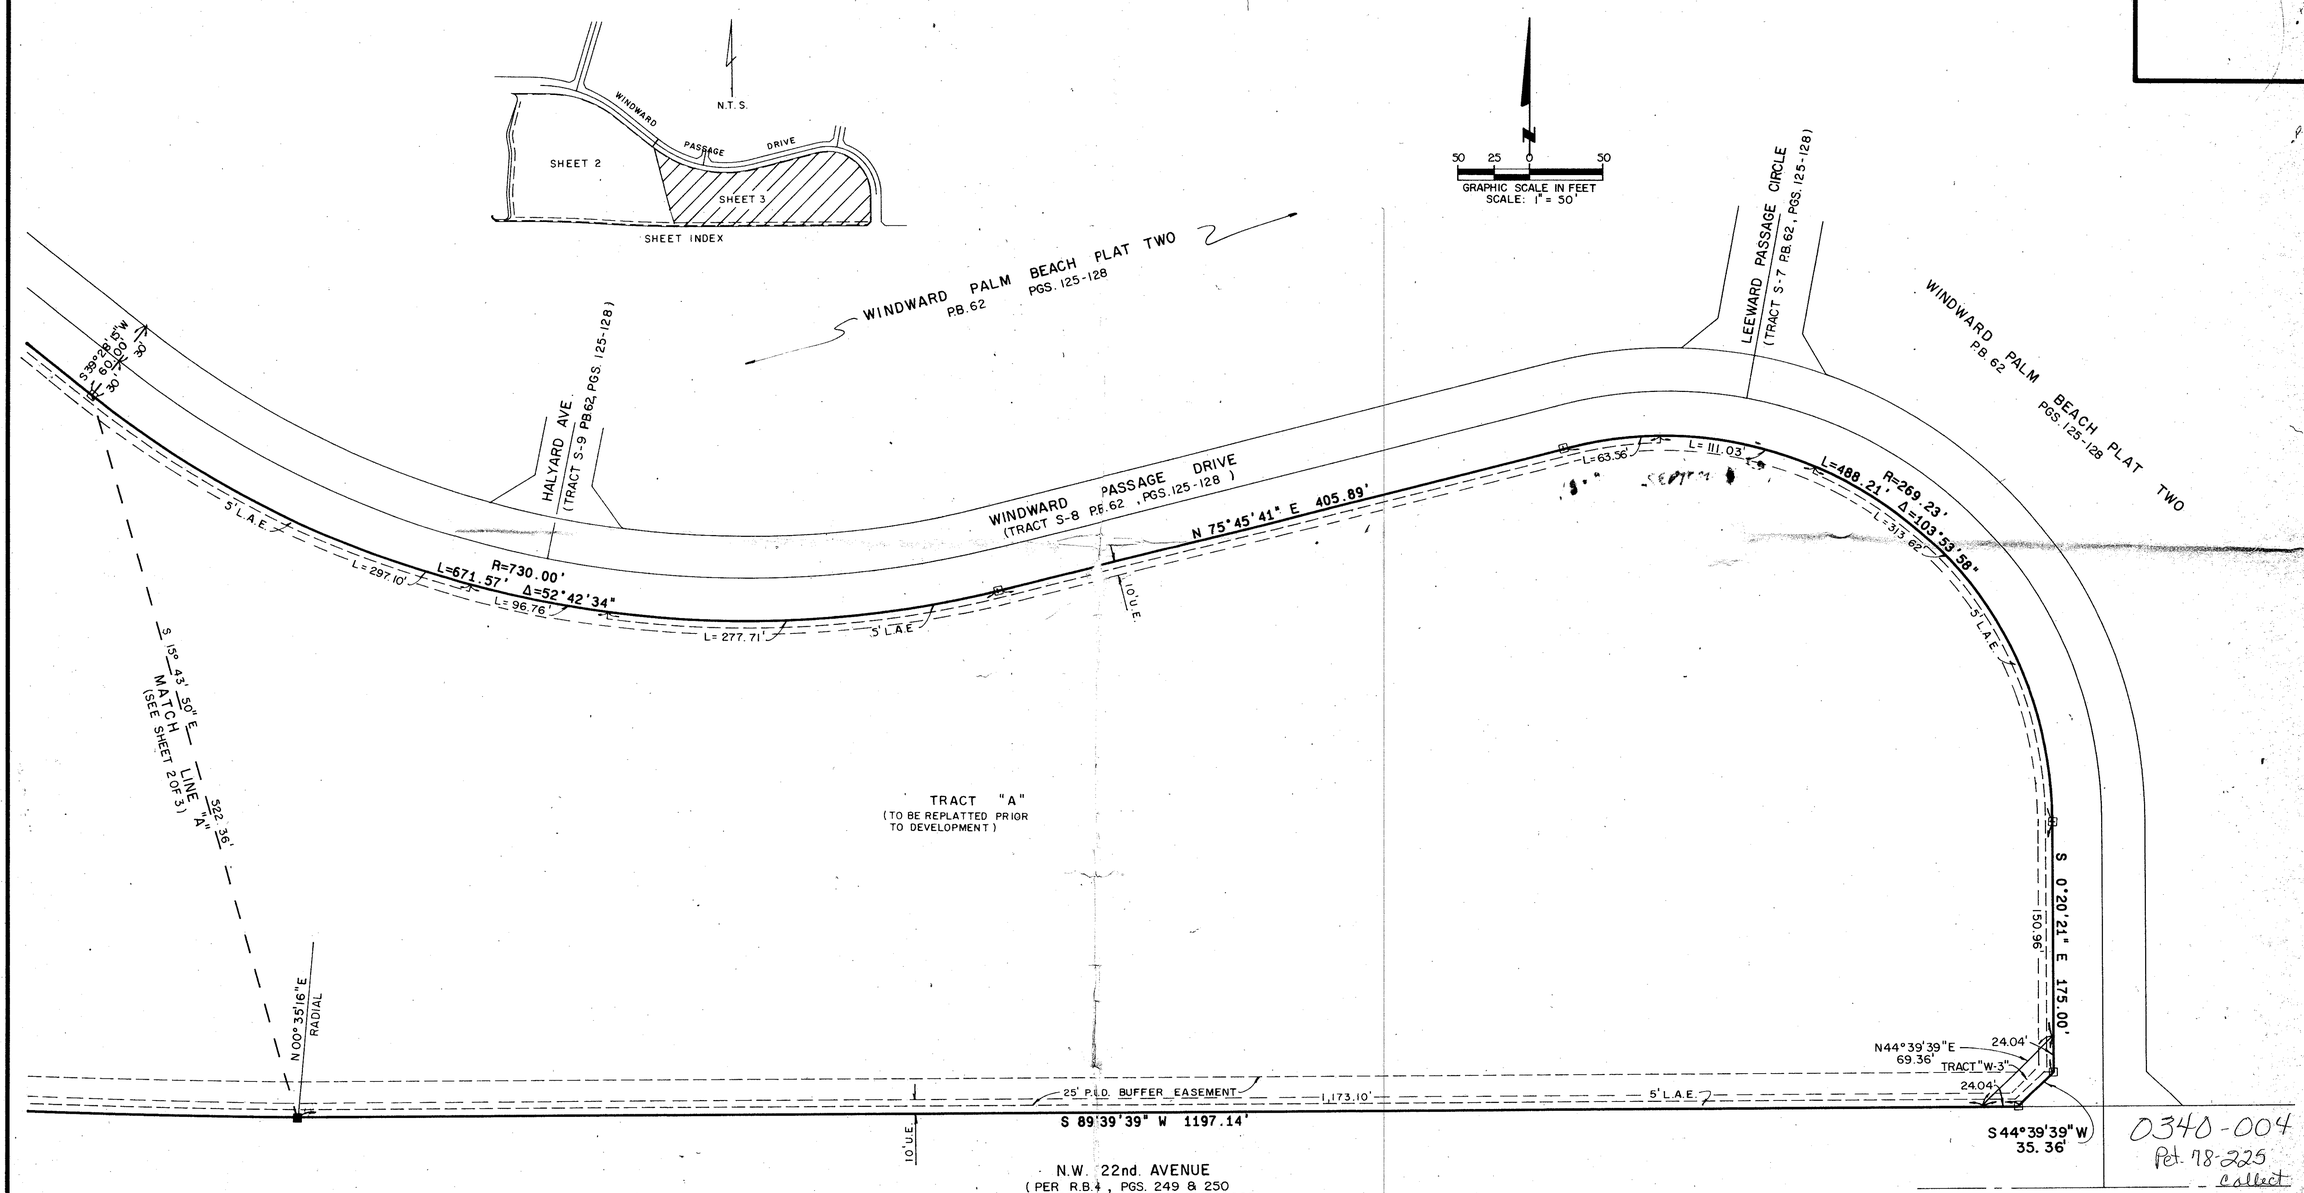

0340-004
Pet. 78-225
collect

63/17

SUBDIVISION # Windward Palm Beach Plat Four
BOOK 63 PAGE 174
FLOOD ZONE B FLOOD MAP # 1908
QUAD # 34 ZONING RS 78-225
~~# 762 428~~ ZIP CODE 33436
PUB NAME Windward Palm Beach Plat Four

METRIC ENGINEERING, INC.
ENGINEERS — PLANNERS — SURVEYORS
MIAMI — FORT LAUDERDALE
WEST PALM BEACH — PANAMA CITY

DESIGNED M.T.K.
DRAWN N.G.
CHECKED M.T.K.

WINDWARD PALM B
PLAT FOUR
SHEET 3 OF 3