AF 15994

GUARANTY BLUEPRINTERS, INC., AND PHILLIPS PRESS

0251-002

SUMMER CREEK

161

BEING A PORTION OF GOLDEN LAKES VILLAGE, P.U.D.
IN SECTIONS 29 & 32, TOWNSHIP 43 SOUTH, RANGE 42 EAST
BEING A REPLAT OF PORTIONS OF TRACTS 9,10,11 & 18 BLOCK 3,
PALM BEACH FARMS COMPANY PLAT No.3 (PLAT BOOK 2, PAGES 45-54)
PALM BEACH COUNTY , FLORIDA.

SHEET 2 OF 5 **JUNE , 1989**

COUNTY OF PALM BEACH
STATE OF FLORIDA] ss

This Plat was filed for record at ..... M.
this ..... day of .....
19 ..... and duly recorded in Plat Book No.
..... on page .....
JOHN B. DUNKLE, Clerk, Circuit Court
By ..... D.C.

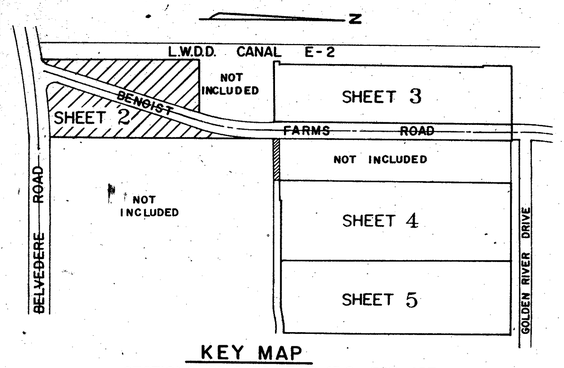

KEY MAP
SECTIONS 29 & 32; TWP 43 S; RGE. 42E

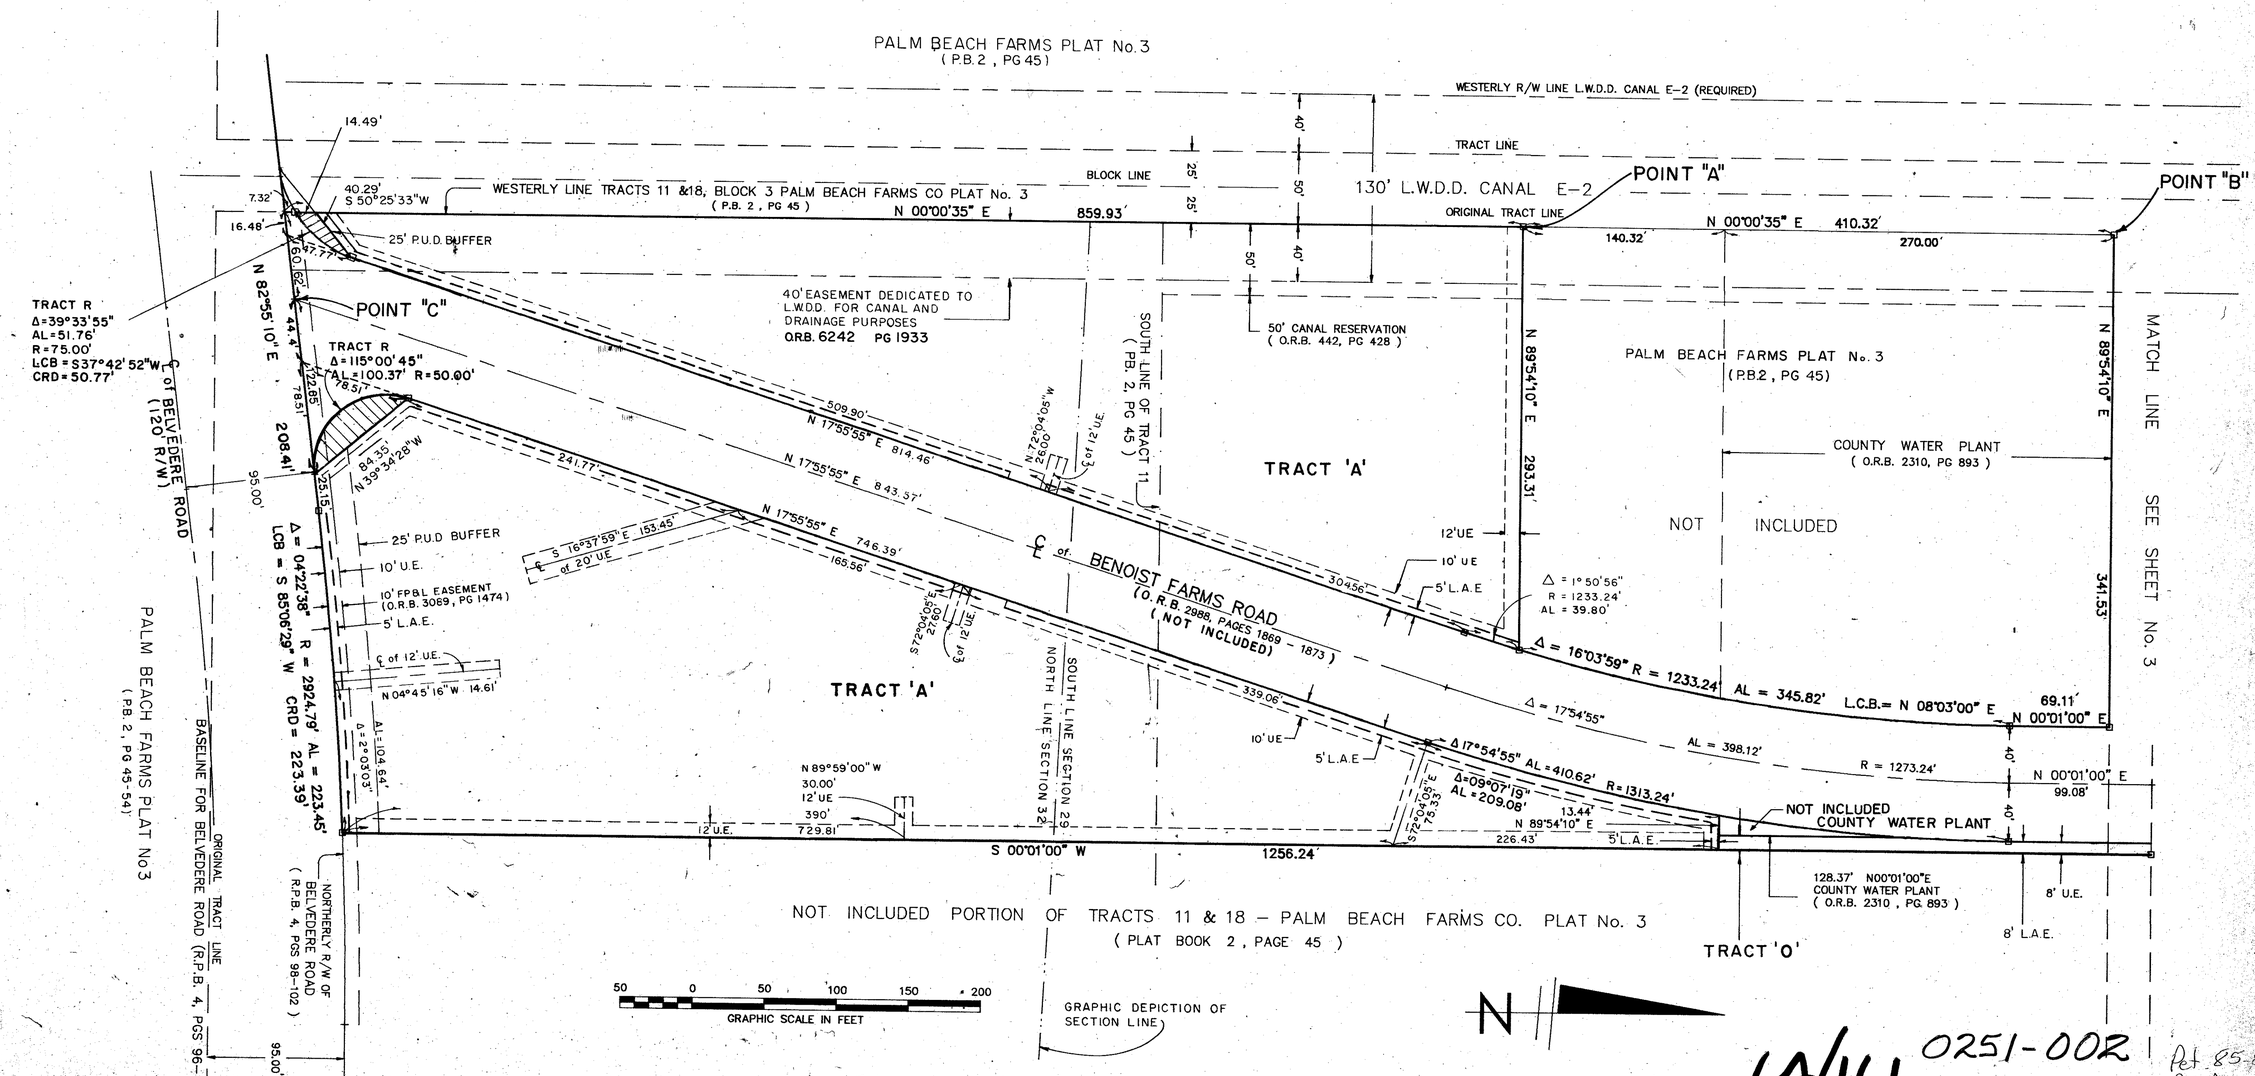

SUBDIVISION # SUMMER CREEK
BOOK 64 PAGE 161
FLOOD ZONE AH(17) FLOOD MAP # 150A
QUAD # 46 ZONING RS
SE 85-89 ZIP CODE 33411
PUD NAME GOLDEN LAKES VILLAGE PUD

182818

64/161 0251-002

Pet. 85-89
RS PUD

Field Book No. Pg.	ROBERT E. OWEN & ASSOCIATES, INC.	SUMMER CREEK	Job No. 89-1027
Design B. WILLIAMS	ENGINEERS · PLANNERS · SURVEYORS		Scale 1" = 50'
Drawn B. WILLIAMS	WEST PALM BEACH		Date JUNE, 1989
Checked MITZKLFELD	FLORIDA		Sheet 2 of 5
			File No. BF-2441