PALM ISLES, A P.U.D.

571 001

A REPLAT OF A PORTION OF BLOCK 49 OF PALM BEACH FARMS COMPANY PLAT NO. 3
AS RECORDED IN PLAT BOOK 2, PAGES 45 THROUGH 54 INCLUSIVE OF THE PUBLIC RECORDS OF PALM BEACH COUNTY, FLORIDA
IN SECTION 21, TOWNSHIP 45 SOUTH, RANGE 42 EAST, PALM BEACH COUNTY, FLORIDA

THIS INSTRUMENT PREPARED BY JAMES E. PARK, P.L.S.
WILLIAMS, HATFIELD & STONER, INC. - ENGINEERS PLANNERS SURVEYORS
1325 SOUTH CONGRESS AVENUE, SUITE 118, BOYNTON BEACH, FLORIDA 33426

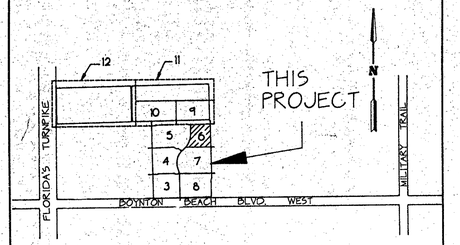

LOCATION MAP

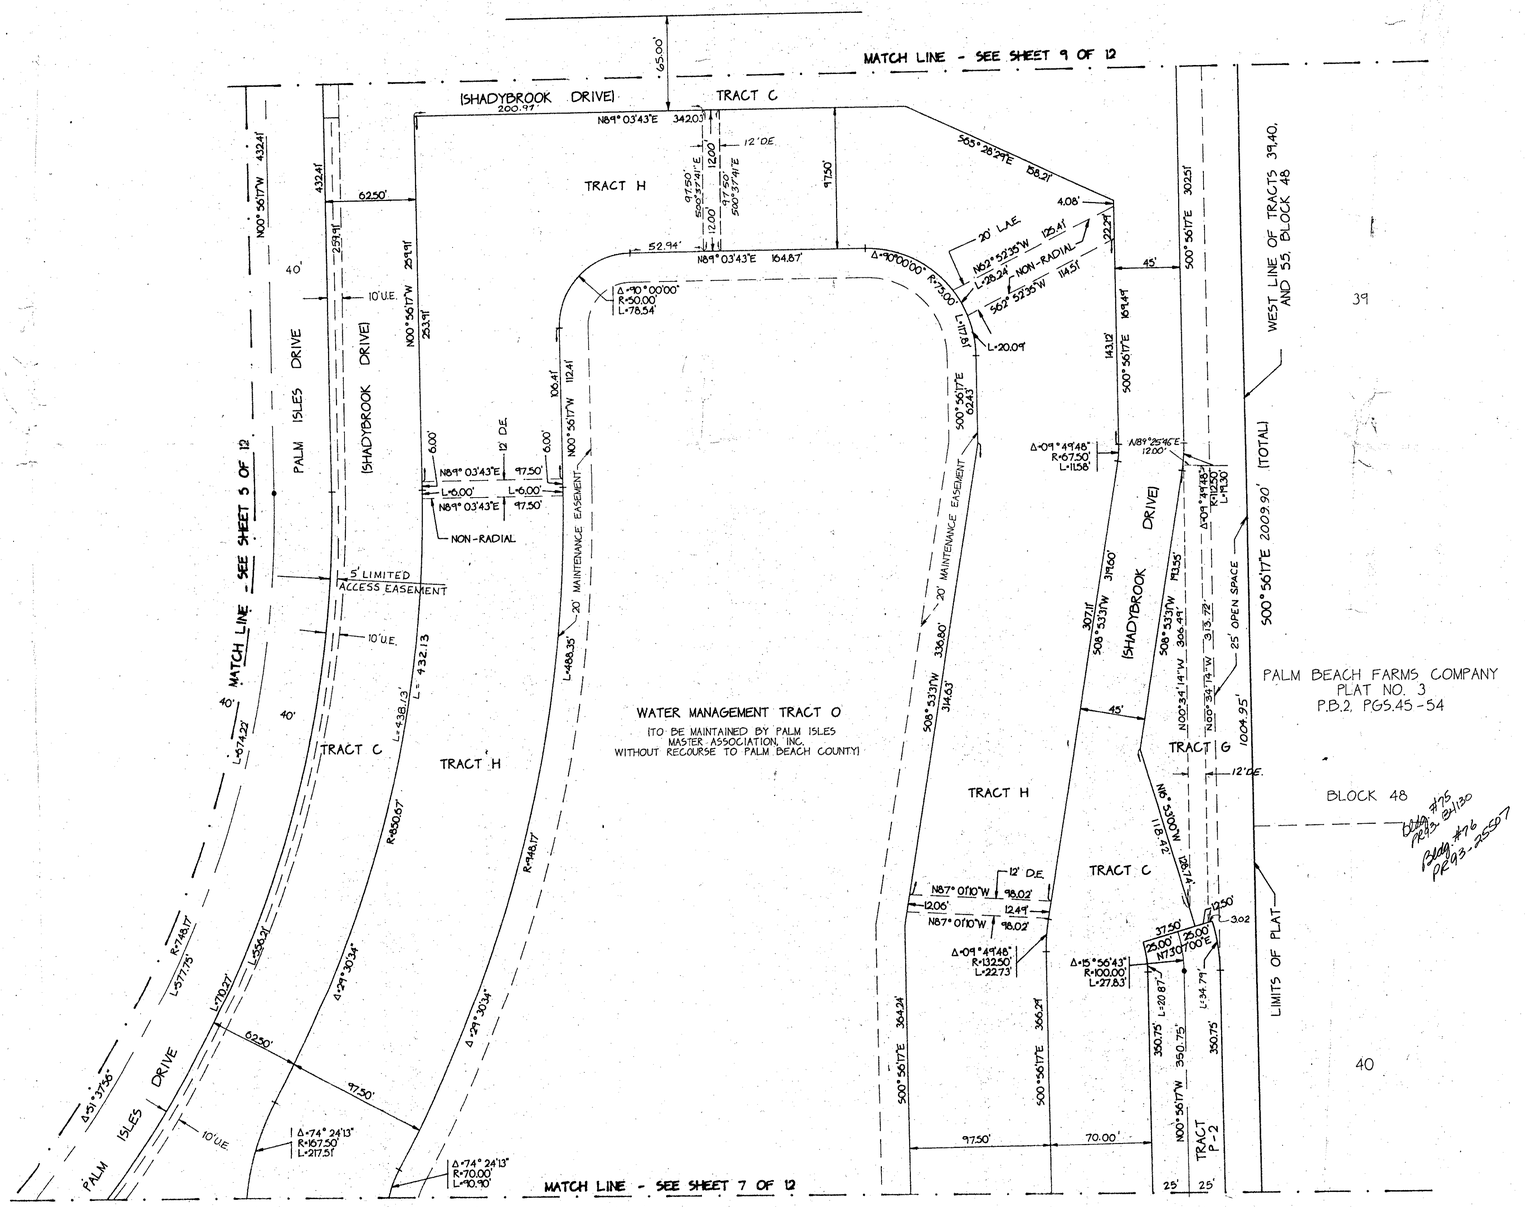

N

0 10 20 30 40 50 75 100
SCALE IN FEET
1" = 50'

NOTE: SHEETS 3 THROUGH 10 AT 1" = 50'
SHEETS 11 AND 12 AT 1" = 100'

TAX 4445

PALM ISLES
PAGE 121
FLOOD MAP # 185A
ZONING RS
ZIP CODE 33437
FLOOD ZONE B
QUAD # 80
SE 81-92
PUD NAME SOUTH
2/96/92

DUPLICATE