0269-010

167

BINK'S FOREST OF THE LANDINGS AT WELLINGTON P. U. D. PLAT 2

IN PARTS OF SECTIONS 6 AND 7, TOWNSHIP 44 SOUTH, RANGE 41 EAST

PALM BEACH COUNTY, FLORIDA

IN FOURTEEN SHEETS SHEET No. 6

GEE AND JENSON
ENGINEERS - ARCHITECTS - PLANNERS, INC.
APRIL 1989

50 0 50 100
SCALE IN FEET SCALE 1"=50'

STATE OF FLORIDA
COUNTY OF PALM BEACH
This plat was filed for record at ____ M. this ____ day of ____ 1995, and duly recorded in Plat Book No. ____ on Pages ____ and ____.

Dorothy Wilken
Clerk Circuit Court

By: _____ D. C.

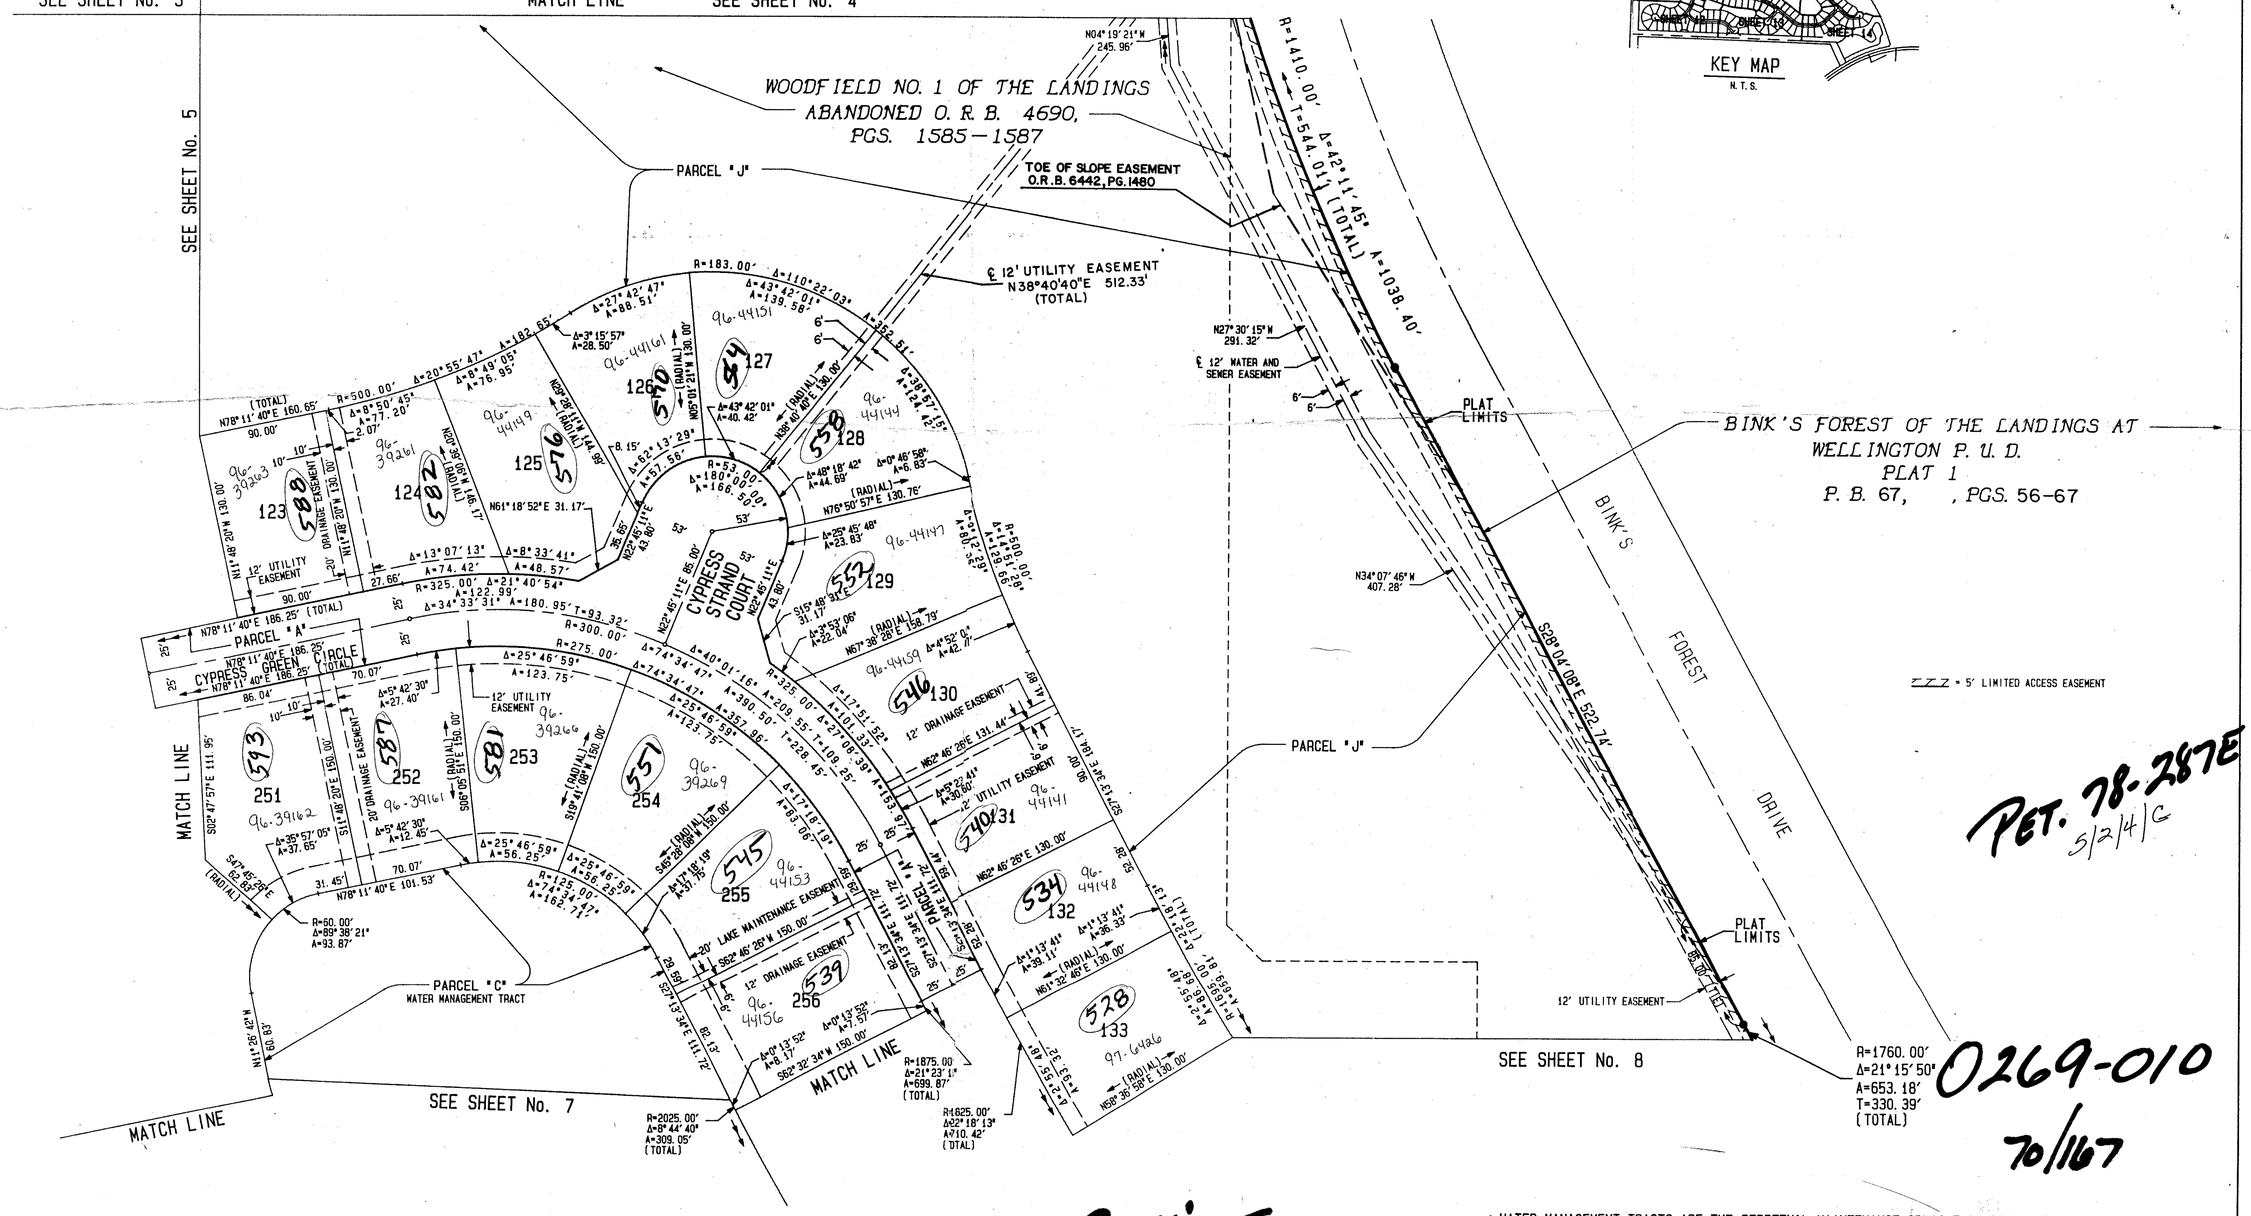

SUBDIVISION Bink's Forest of the Landings Plat 2
BOOK 70 PAGE 167
FLOOD ZONE B FLOOD MAP # 1008
QUAD # 77 ZONING RE
SE ZIP CODE 33414
PUD NAME Wellington
6/14/91

TAZ = 727

COMPUTED D. W. LEI/CADD
DRAWN W. R. J. /CADD
CHECKED J. H. D.
APPROVED

PET. 78-287E
5/2/4/C

0269-010
70/167

BINK'S FOREST OF THE LANDINGS AT WELLINGTON PLAT 2

WATER MANAGEMENT TRACTS ARE THE PERPETUAL MAINTENANCE OBLIGATION OF FOURTH WELLINGTON, INC.