HILLSBORO COUNTRY CLUB PLAT TWO

619-002

A PLANNED UNIT DEVELOPMENT

SITUATE IN SECTION 36, TOWNSHIP 47 SOUTH, RANGE 41 EAST,
PALM BEACH COUNTY, STATE OF FLORIDA
FEBRUARY 1994 SHEET 3 OF 3

25

STATE OF FLORIDA SS
COUNTY OF PALM BEACH

This plat filed for record at ____ this ____ day at ____ 19 and duly recorded in Plat Book No. ____ on page ____

DOROTHY H. WILKEN, Clerk
Circuit Court

By: _____ D. C.

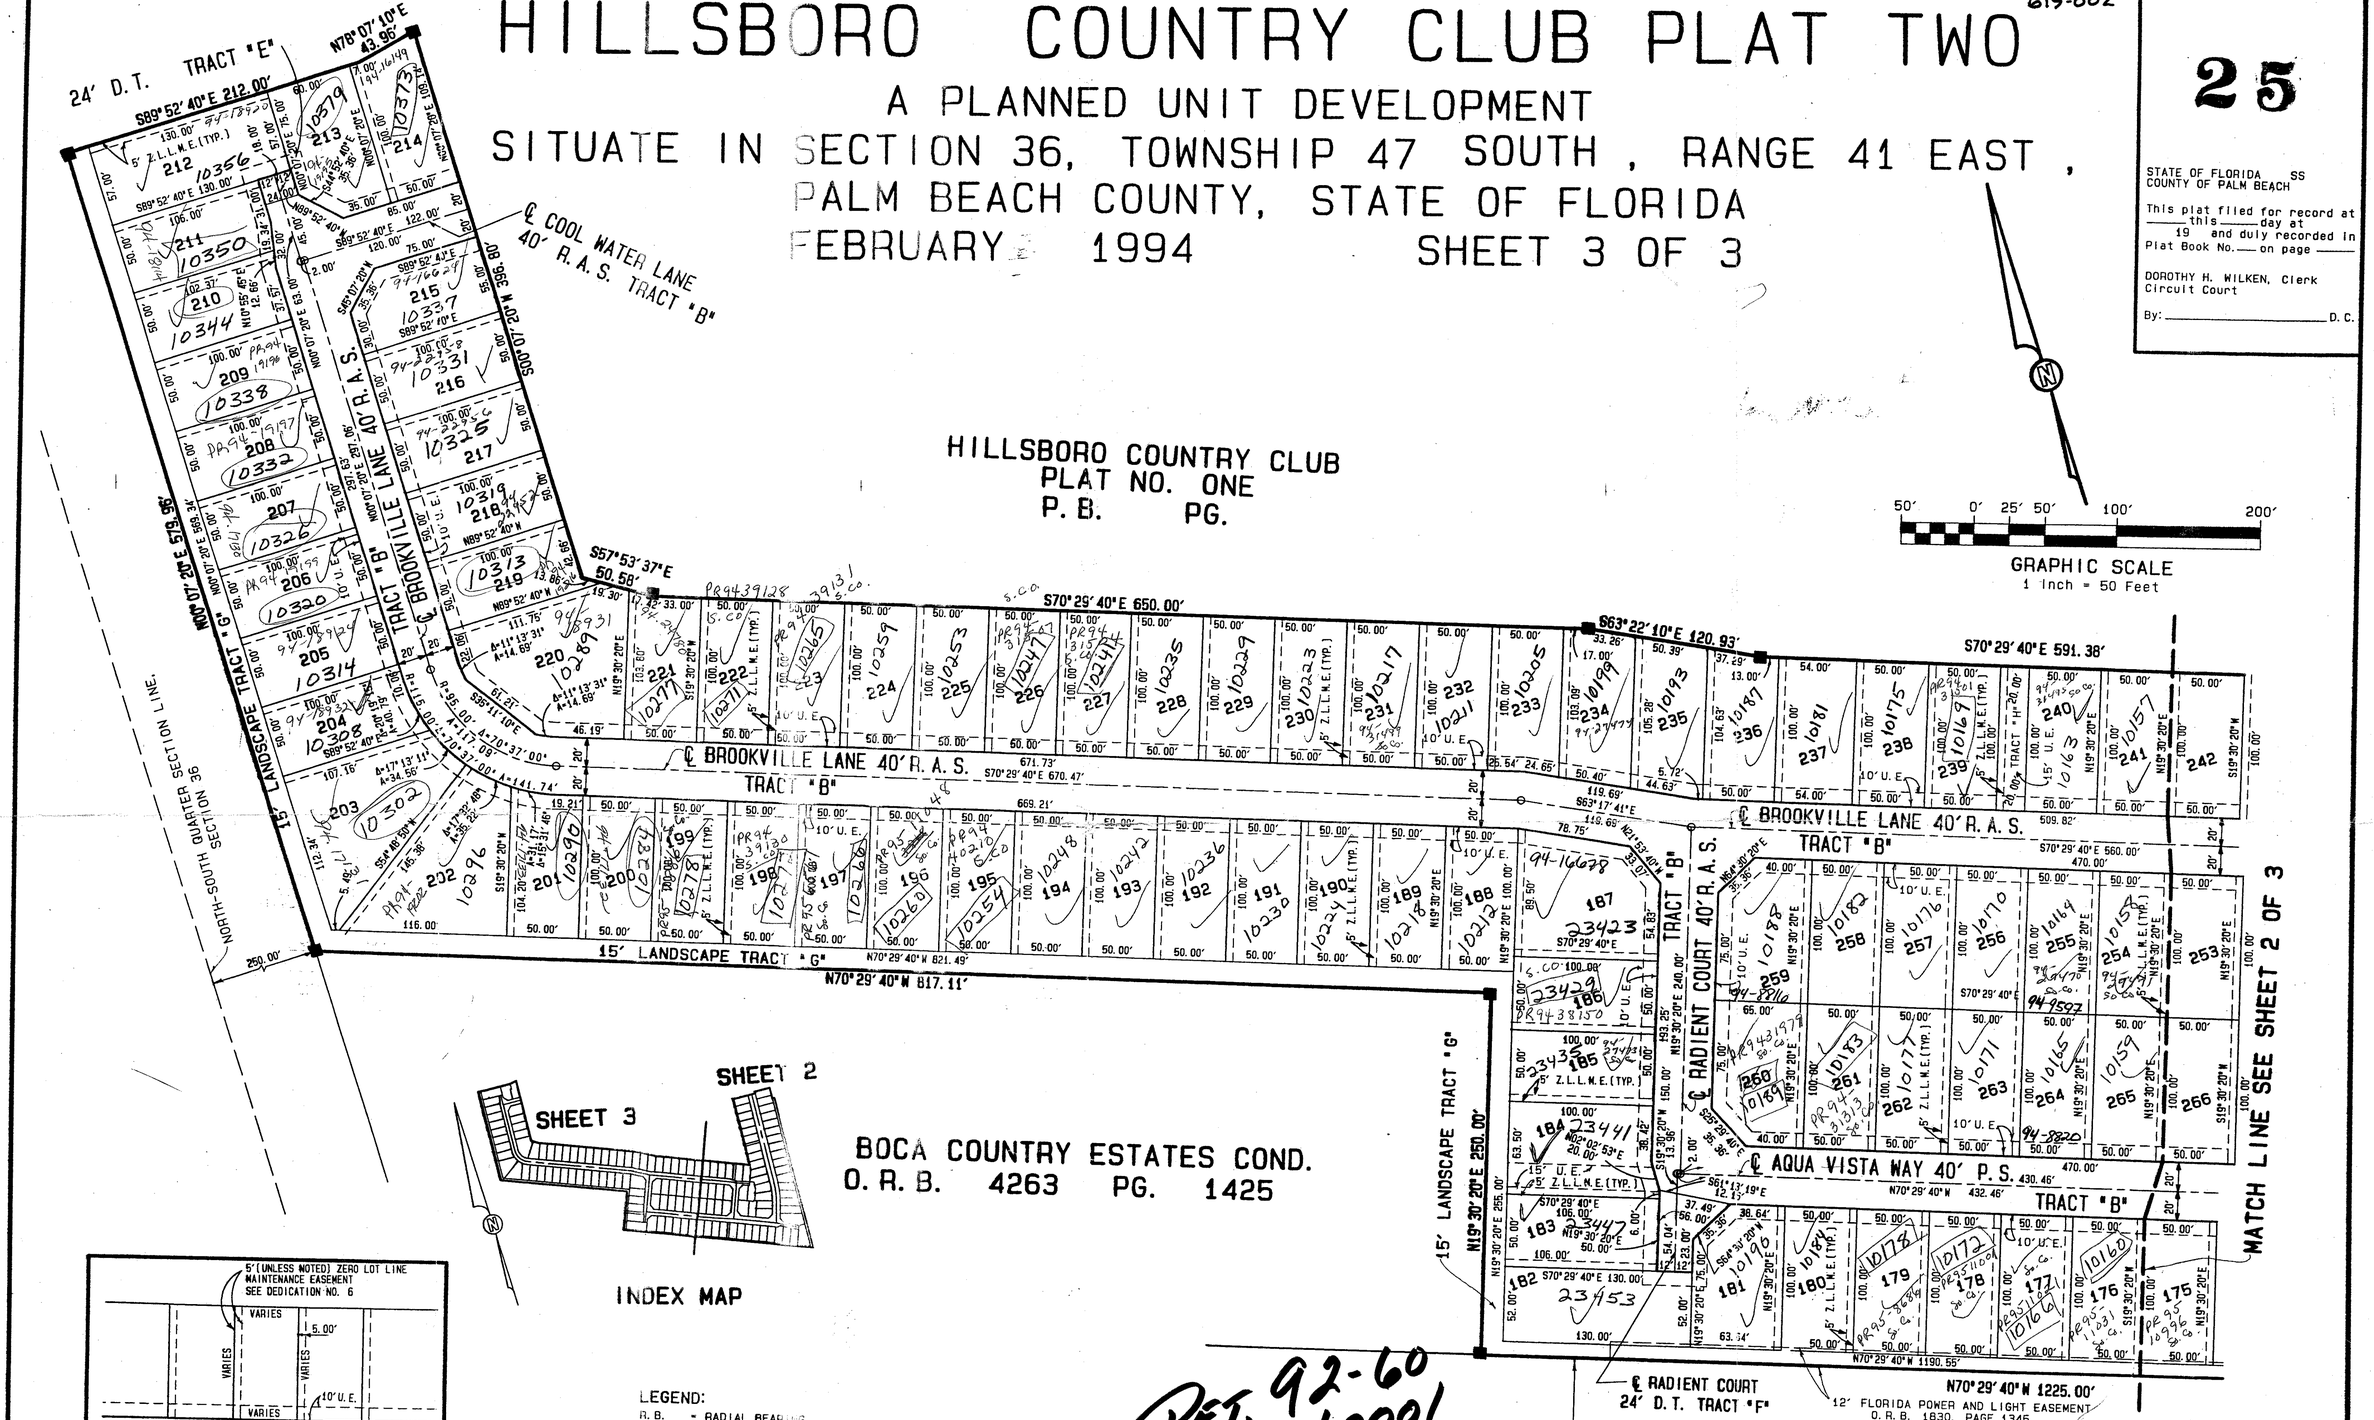

HILLSBORO COUNTRY CLUB
PLAT NO. ONE
P.B. PG.

INDEX MAP

BOCA COUNTRY ESTATES COND.
O.R.B. 4263 PG. 1425

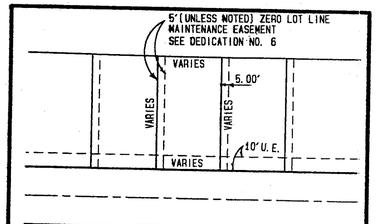

DETAIL, SEE DEDICATION NO. 6
N.T.S.

LEGEND:

R.B.	= RADIAL BEARING
U.E.	= UTILITY EASEMENT
D.E.	= DRAINAGE EASEMENT
P.B.	= PLAT BOOK
O.R.B.	= OFFICIAL RECORDS BOOK
PG.	= PAGE
P.S.	= PRIVATE STREET
R.A.S.	= RESIDENTIAL ACCESS STREET
D.T.	= DRIVEWAY TRACT
—○—	= P.C.P. (PERMANENT CONTROL POINT) NO. 4380
—■—	= P.R.M. (PERMANENT REFERENCE MONUMENT) NO. 4380
Z.L.L.M.E.	= ZERO LOT LINE MAINTENANCE EASEMENT

PET. 92-60
ALLOC. #0001

HILLSBORO CANAL O.R.B. 1509, PAGE 103

72/25

PALM BEACH COUNTY
BROWARD COUNTY

0619-002

SUBDIVISION # HILLSBORO CC PL2
BOOK 72 PAGE 23
FLOOD ZONE FLOOD MAP #
QUAD # 69 ZONING PDD
SE 92-60 ZIP CODE
PUD NAME HILLSBORO C.C.

TAZ 780

ATLANTIC - CARIBBEAN MAPPING, INC.
PROFESSIONAL LAND SURVEYORS
357 LIANA DRIVE
WEST PALM BEACH, FLORIDA 33415
(407) 687-5000 FAX (407) 471-8752

JOB NO. 92007

HILLSBORO COUNTRY CLUB PLAT TWO