HANOVER SQUARE REPLAT

BEING A REPLAT OF LOTS 1,3,4,5,6 AND 7, BLOCK 2, LOTS 1,3,4,6,7 AND 8, BLOCK 3, LOTS 1,2,3,4,5,6 AND 7, BLOCK 4 AND LOTS 2,3,5, AND 6, BLOCK 5, LOT 4, BLOCK 6, TRACTS "B", "C" AND "E", HANOVER SQUARE, A SUBDIVISION AS RECORDED IN PLAT BOOK 48, PAGES 192 AND 193, IN THE PUBLIC RECORDS OF PALM BEACH COUNTY, FLORIDA, SECTION 13, TOWNSHIP 46 SOUTH, RANGE 42 EAST, DELRAY BEACH, PALM BEACH COUNTY, FLORIDA

SHEET 2 OF 3

SEPTEMBER 9, 1993

SURVEYOR'S LEGEND:
℄ - INDICATES CENTER LINE
U.E. - INDICATES UTILITY EASEMENT
#38-4 - INDICATES CURVE NUMBER (SEE SHEET 3 OF 3 FOR CURVE TABLES)
NTS - INDICATES NOT TO SCALE
A - INDICATES ARC DISTANCE
R/W - INDICATES RIGHT-OF-WAY
TRACT 3-2-B - INDICATES BLOCK - ADJACENT LOT - REPLATTED PORTION OF ORIGINAL TRACT (SEE SHEET 3 OF 3 FOR TRACT AREA TABLE)

PREPARED BY: BURLISON A. GENTRY
GENTRY ENGINEERING AND LAND SURVEYING, INC.
P.O. BOX 243 DELRAY BEACH, FL.

0 20 60 100 200
GRAPHIC SCALE IN FEET
SCALE: 1" = 60'

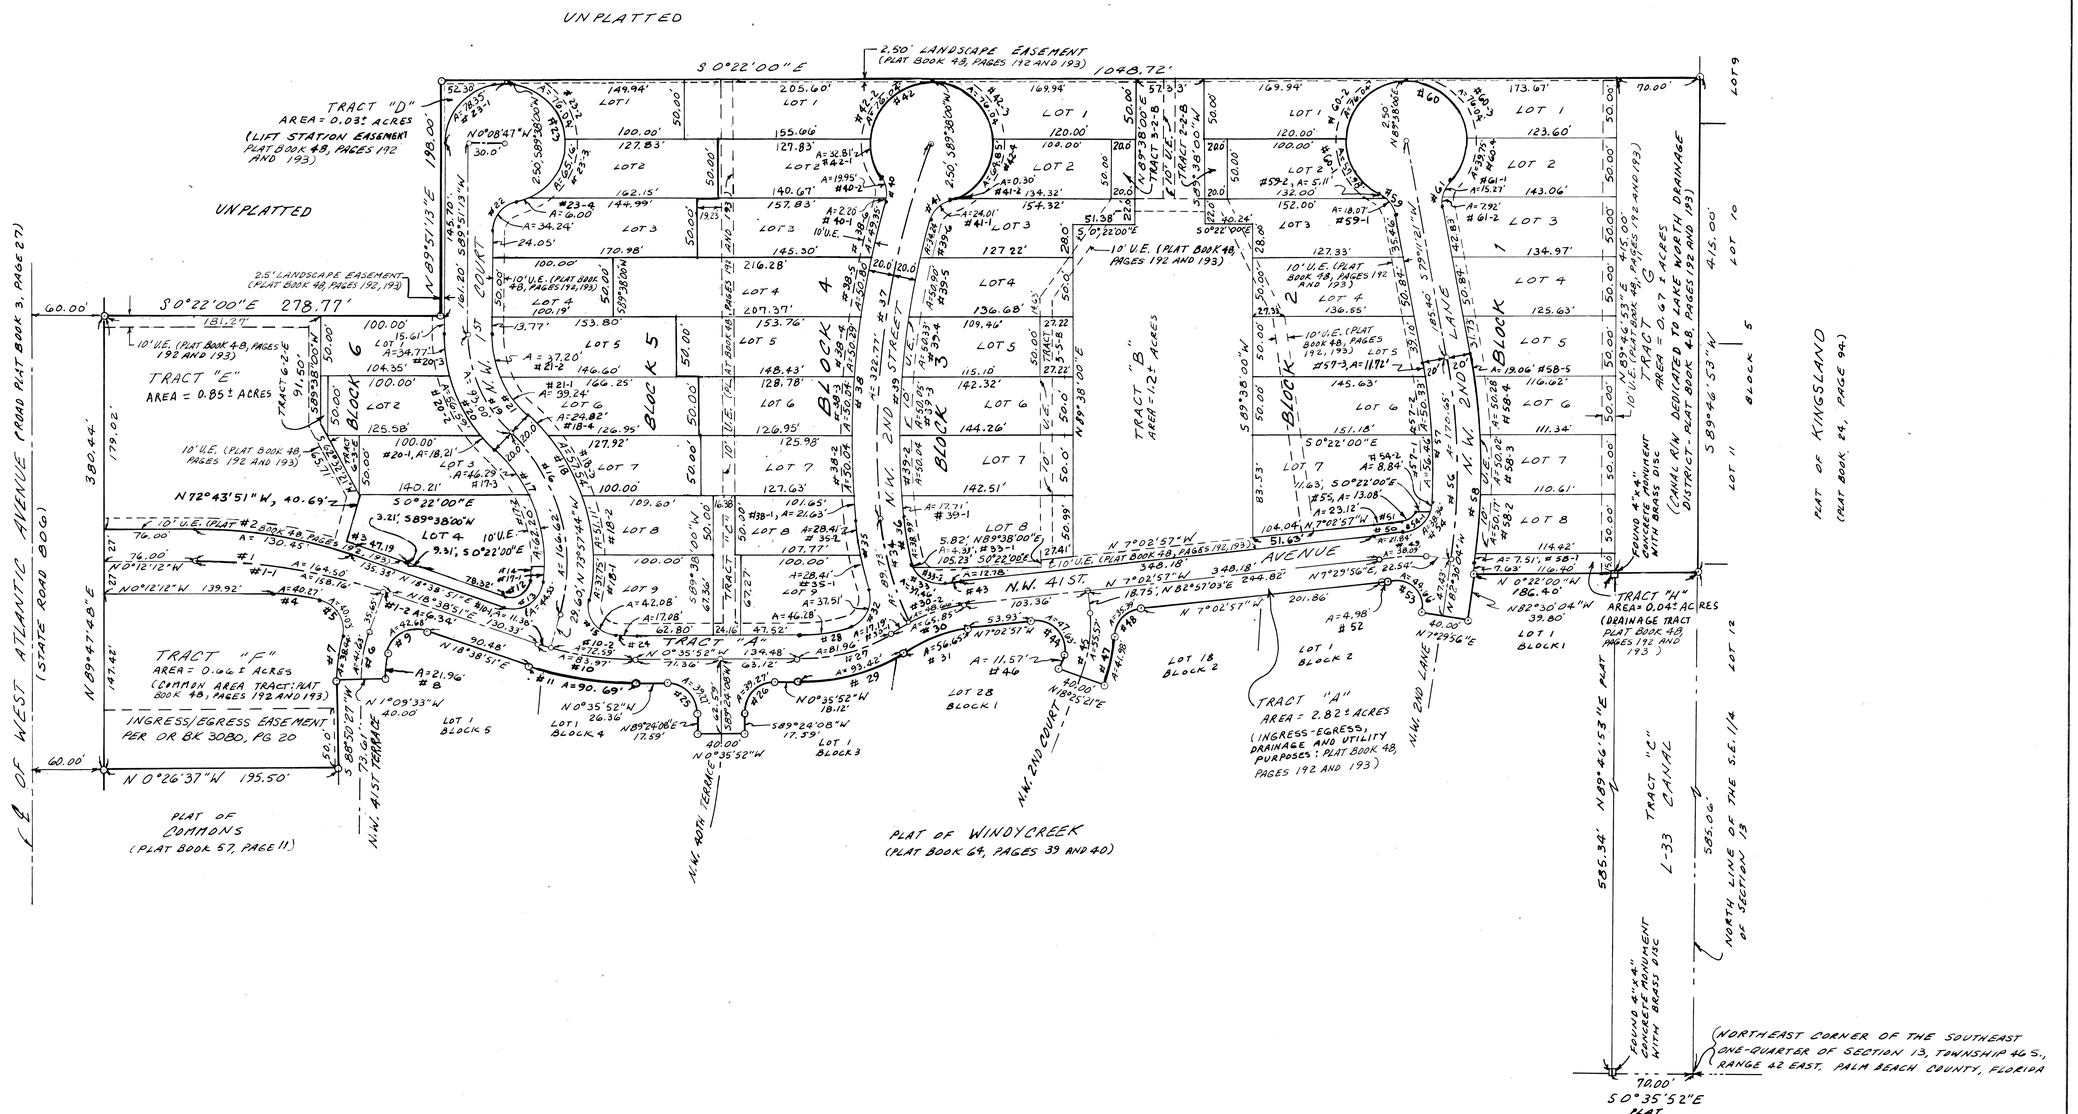

SUBDIVISION Hanover Square Replat
BOOK 75 PAGE 89
FLOOD ZONE — FLOOD MAP # —
QUAD # — ZONING —
SE — ZIP CODE —
PUD NAME C/Delray Bch