SEPTEMBER 1995

ULTIMATE CHILDRENS LEARNING CENTER

SHEET 2 of 2

38

LYING IN THE NORTHEAST QUARTER OF SECTION 31, TOWNSHIP 42 SOUTH, RANGE 43 EAST, CITY OF RIVIERA BEACH, PALM BEACH COUNTY, FLORIDA, AND BEING A RE-PLAT OF A PORTION OF THE PLAT OF CONGRESS PARK HOMES, AS RECORDED IN PLAT BOOK 52, PAGE 199, PUBLIC RECORDS, PALM BEACH COUNTY, FLORIDA

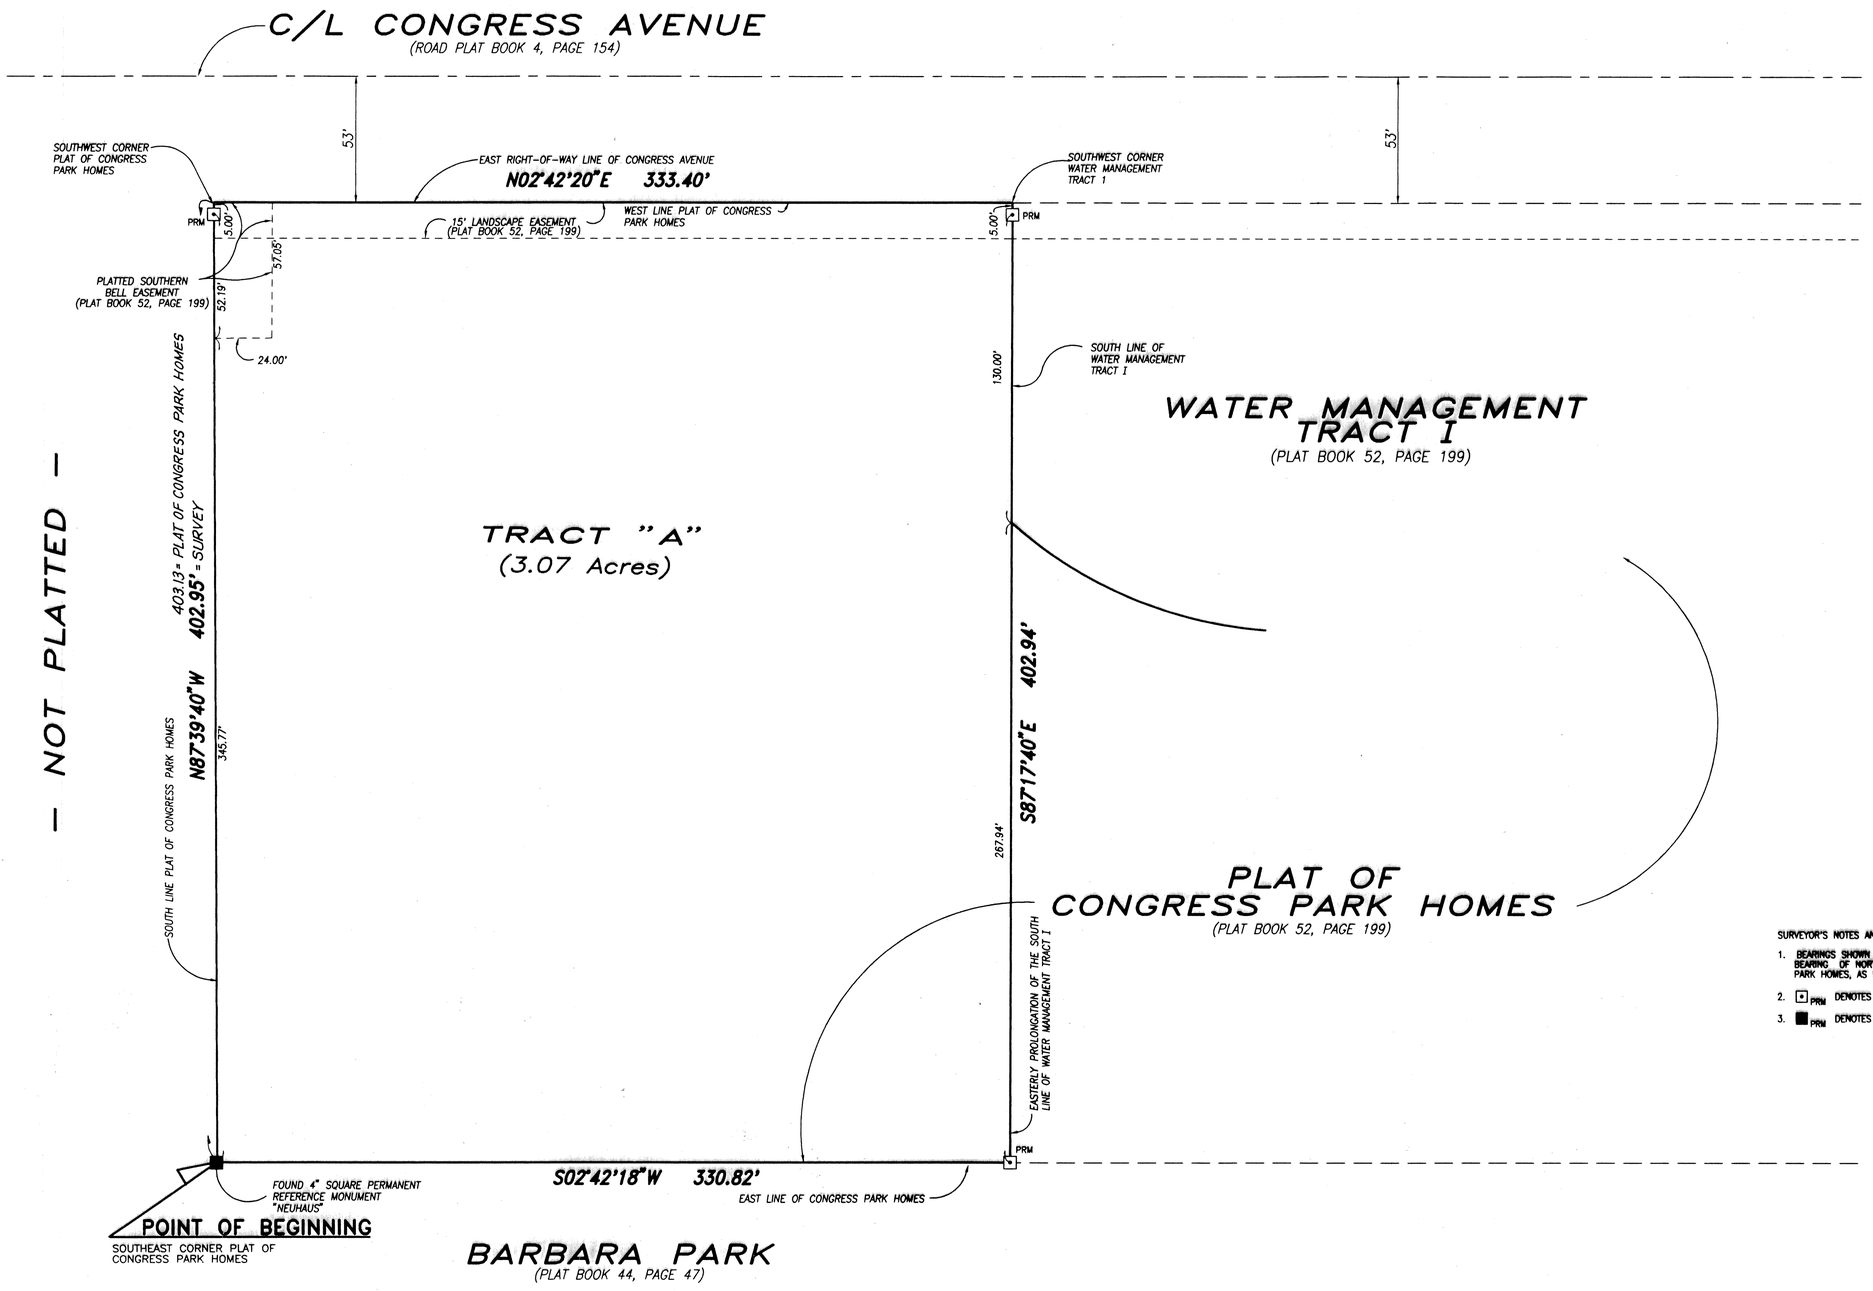

SURVEYOR'S NOTES AND LEGEND:

1. BEARINGS SHOWN OR STATED HEREON, ARE BASED ON, OR ARE RELATIVE TO THE ASSUMED BEARING OF NORTH 87°39'40" WEST ALONG THE SOUTH LINE OF THE PLAT OF CONGRESS PARK HOMES, AS NOTED HEREON.
2. ⊡ PRM DENOTES A SET #2424 PERMANENT REFERENCE MONUMENT (P.R.M.)
3. ■ PRM DENOTES A FOUND PERMANENT REFERENCE MONUMENT (P.R.M.)

GRAPHIC SCALE (IN FEET)
0 15' 30' 60'

SUBDIVISION - ULTIMATE CHILDRENS LEARNING CENTER
BOOK 76 PAGE 38
FLOOD ZONE - FLOOD MAP # -
QUAD # - ZONING -
SE - ZIP CODE -
PUD NAME CITY OF RIVIERA BEACH

This instrument was prepared by Wm. R. Van Campen, R.L.S., in and for the offices of Bench Mark Land Surveying & Mapping, Inc., 4152 West Blue Heron Boulevard, Suite 121, Riviera Beach, Florida

BENCH MARK
Land Surveying and Mapping, inc.
4152 West Blue Heron Blvd, Suite 121, Riviera Beach, FL 33404
Fax (407) 844-9059 Phone (407) 848-2102

RECORD PLAT
ULTIMATE CHILDRENS LEARNING CENTER

DWN DJW	FB	DATE 09/01/95	WO.# 1194-0710
CKD	FILE LC-A.dwg	SCALE 1" = 30'	SHEET 2 OF 2

D:\LAD\LDWG\WORK\1194-0710\LC-A MON SEP 11 10:56:31 1995