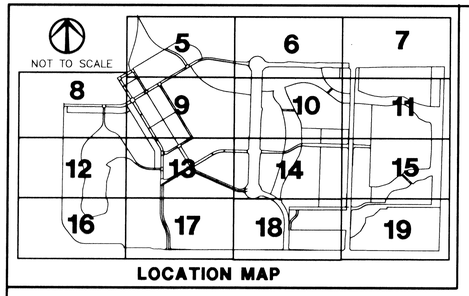

LOCATION MAP

ABACOA PLAT NO. 1

A PORTION OF SECTIONS 13, 14, 23 AND 24, TOWNSHIP 41 SOUTH, RANGE 42 EAST
TOWN OF JUPITER, PALM BEACH COUNTY, FLORIDA

THIS INSTRUMENT PREPARED BY JAMES E. PARK, P.L.S.
WILLIAMS, HATFIELD & STONER, INC. - ENGINEERS PLANNERS SURVEYORS
1901 SOUTH CONGRESS AVENUE, SUITE 150, BOYNTON BEACH, FLORIDA 33426

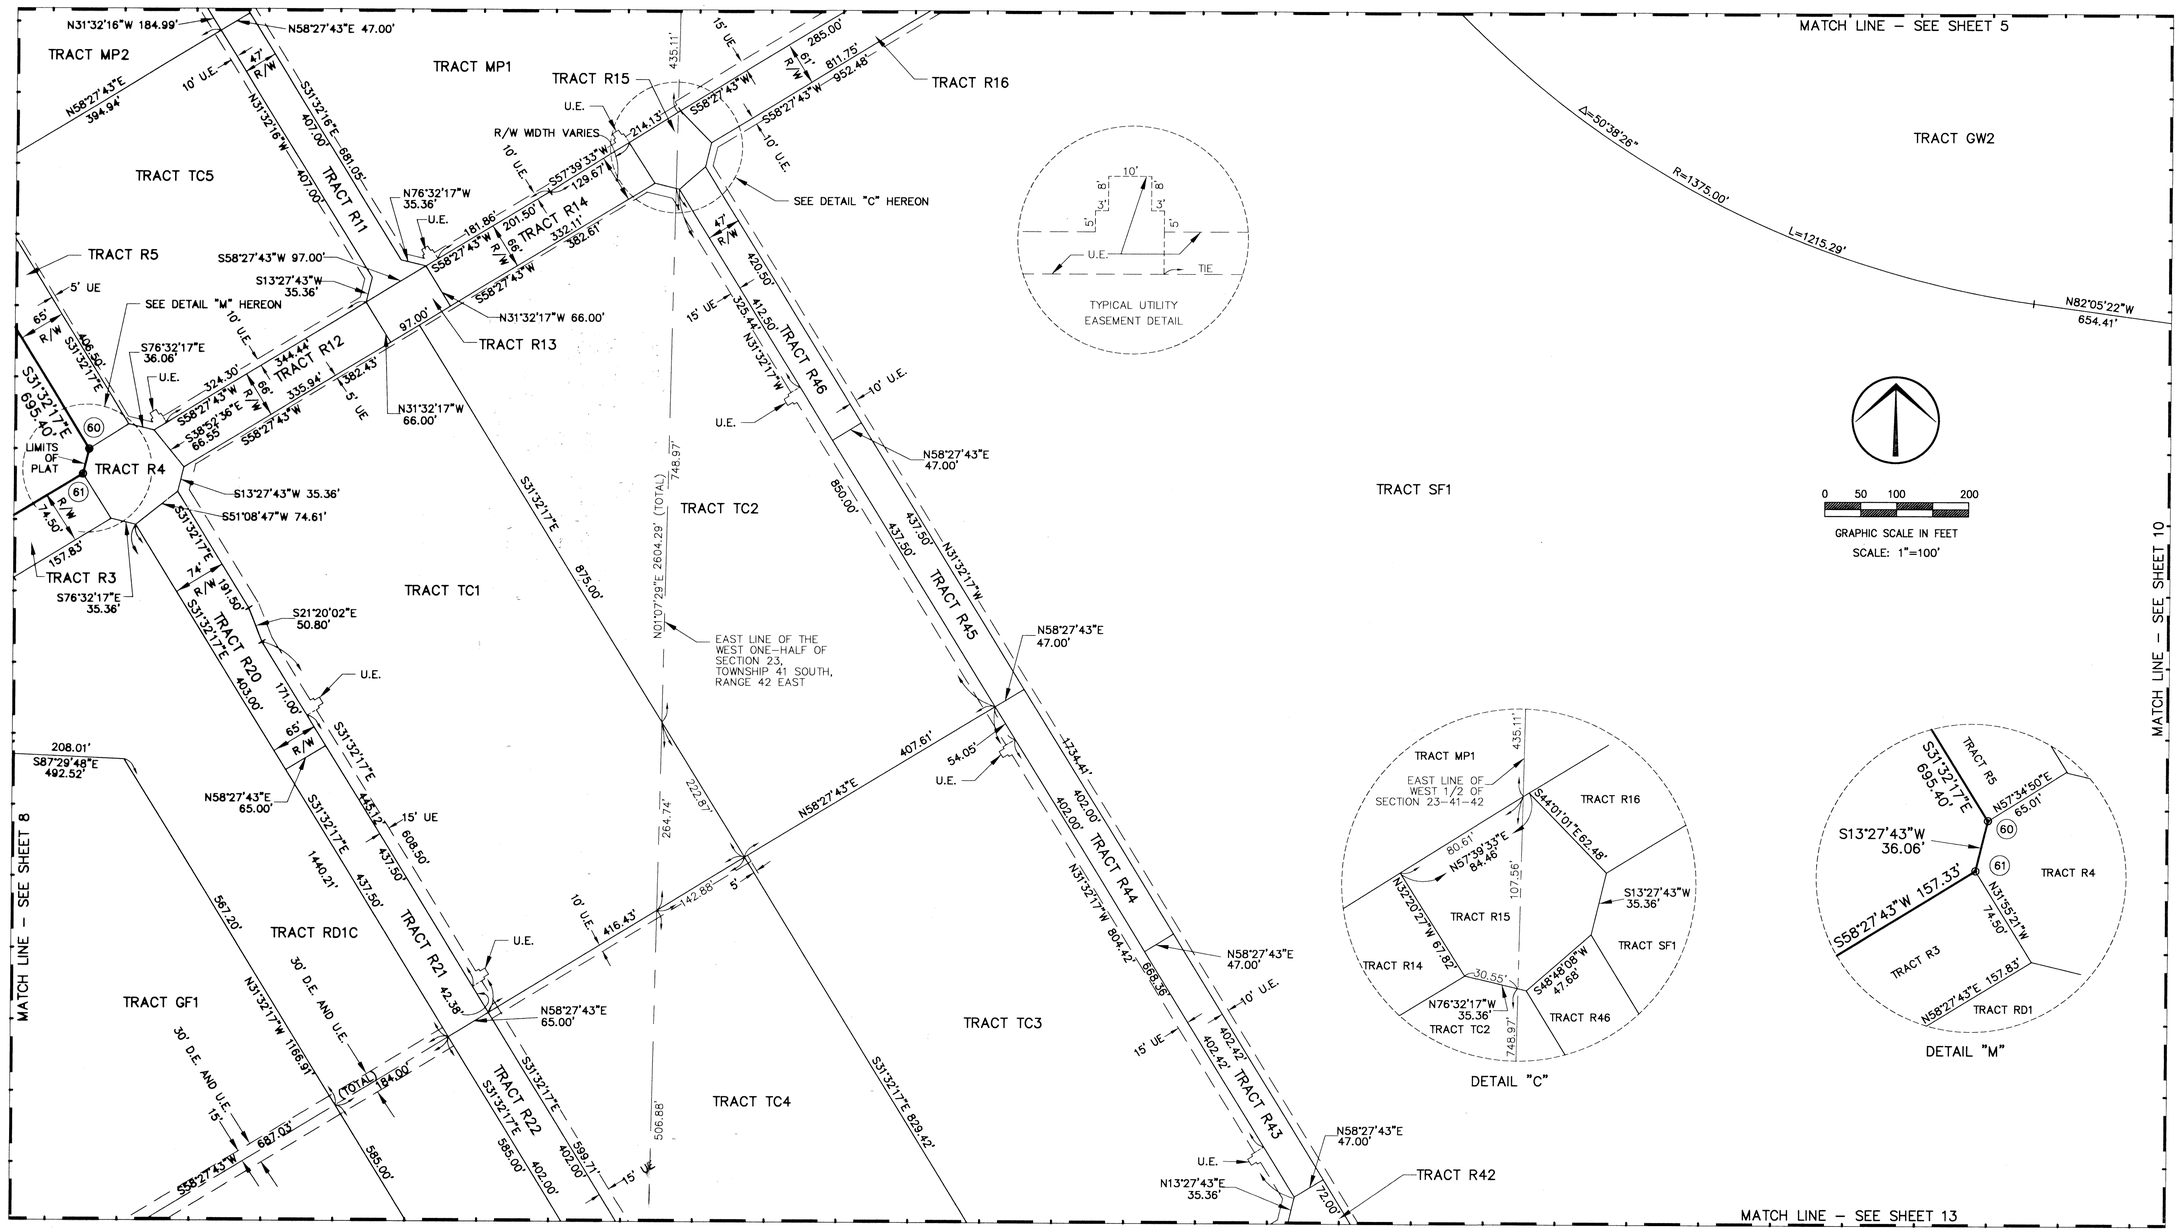

SUBDIVISION ABACOA
BOOK 78 PAGE 153
FLOOD ZONE — FLOOD MAP # —
QUAD # — ZONING —
SE — ZIP CODE —
PUD NAME TOWN OF JUPITER

TAZ-37