MAY 1997

OAKTON LAKES R.P.D.

(A RESIDENTIAL PLANNED DEVELOPMENT)

LYING AND BEING IN SECTION 20, TOWNSHIP 43 SOUTH, RANGE 42 EAST, CITY OF WEST PALM BEACH, PALM BEACH COUNTY, FLORIDA

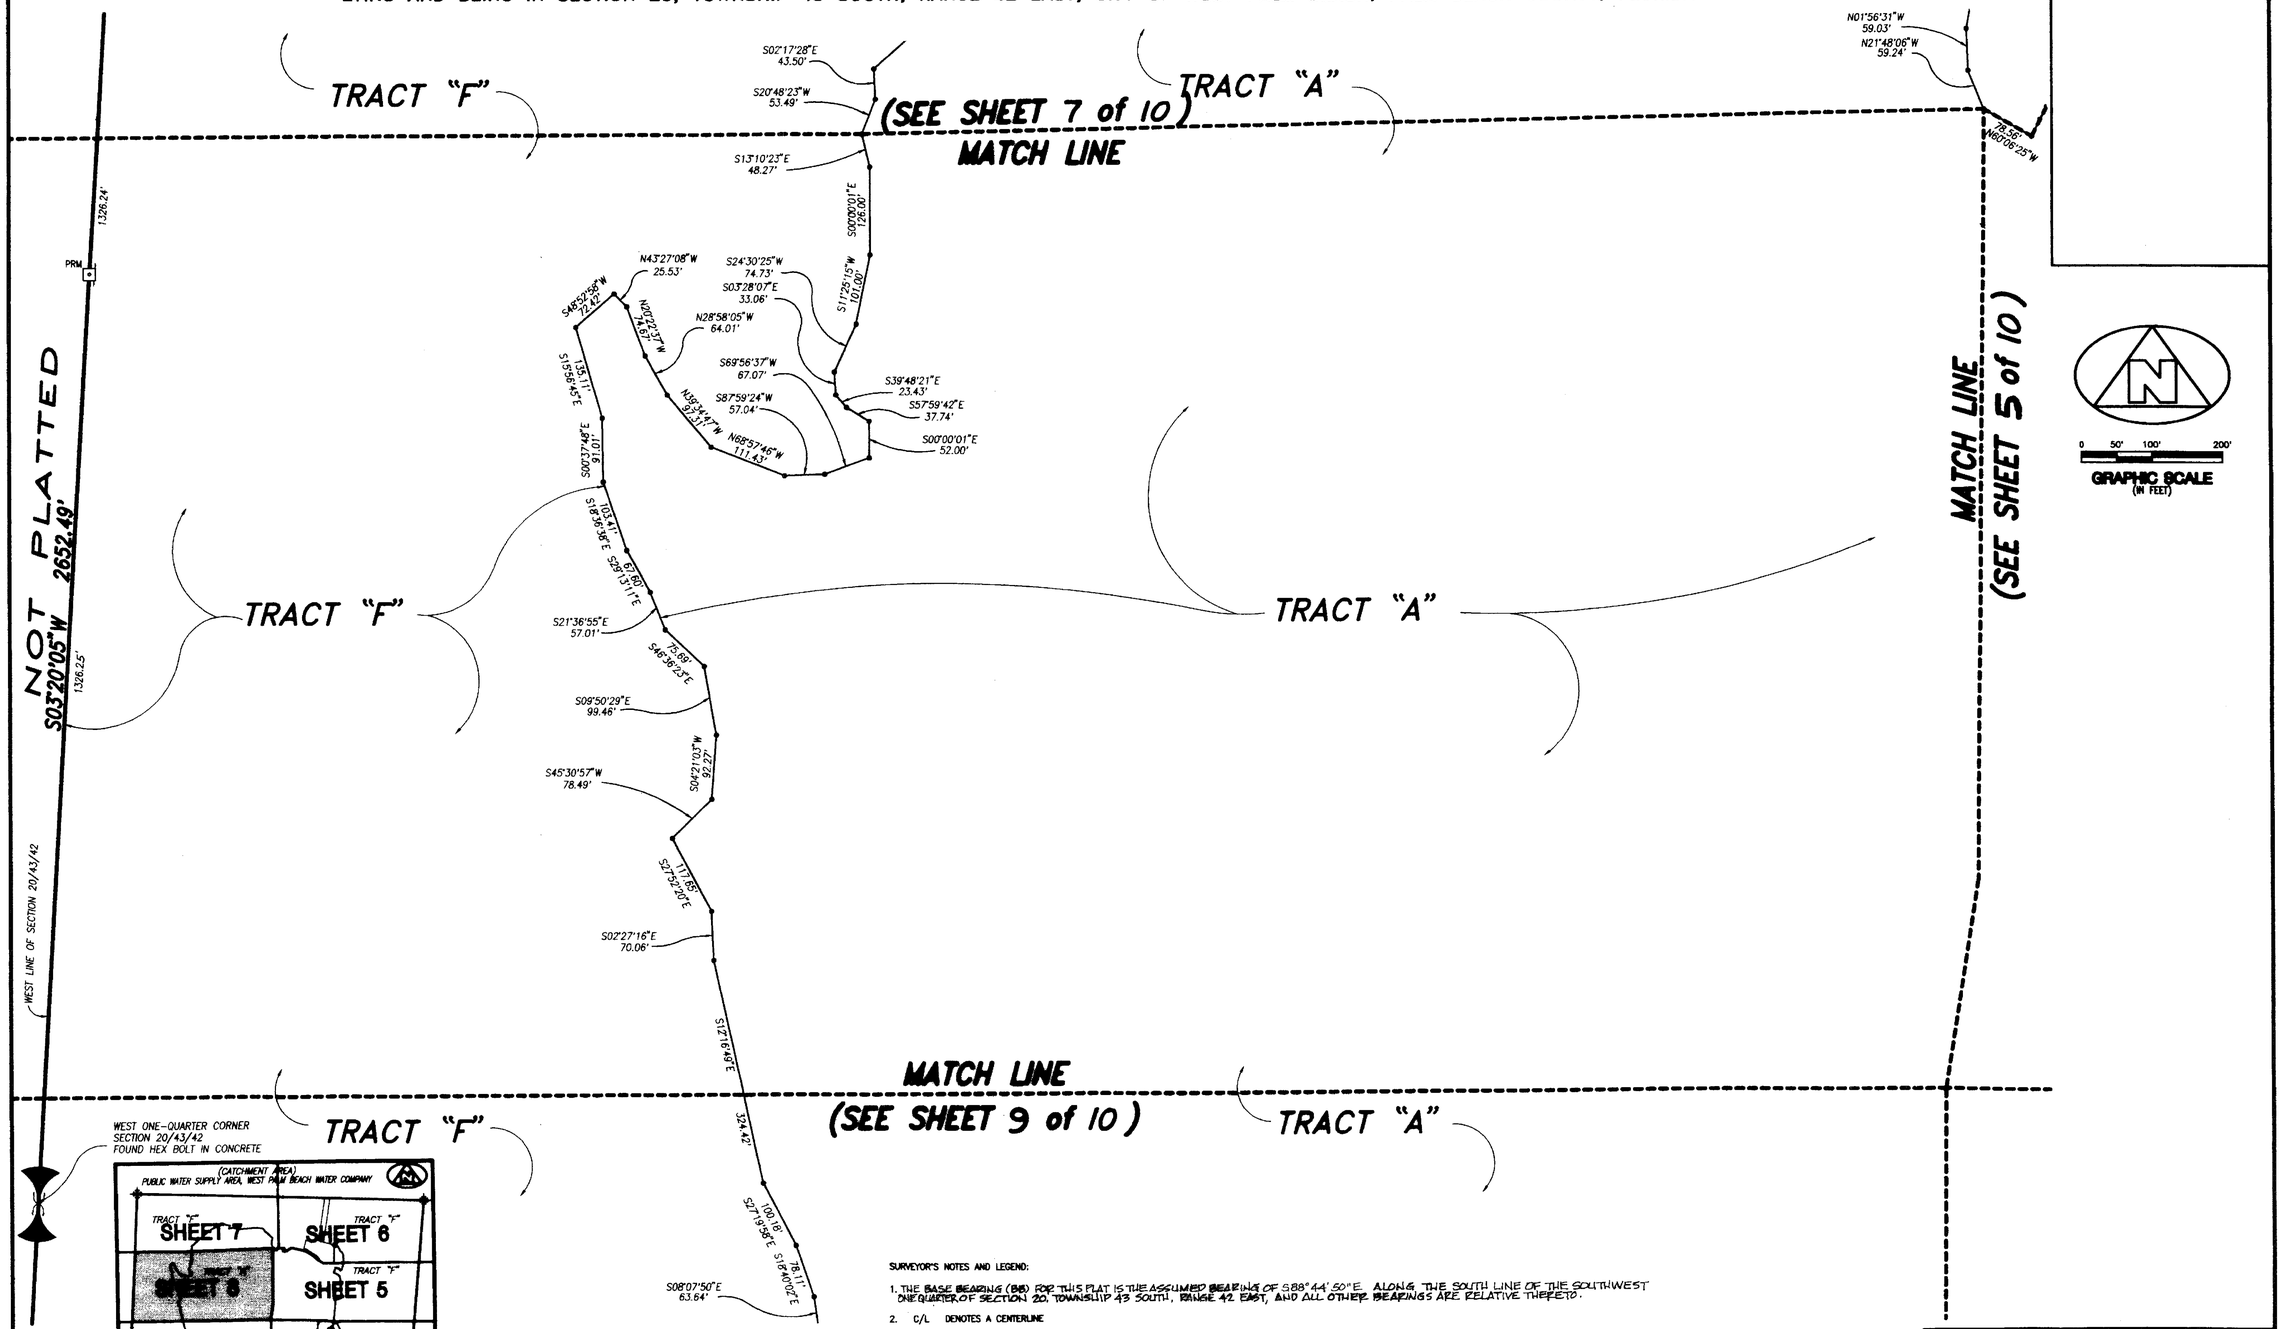

WEST ONE-QUARTER CORNER
SECTION 20/43/42
FOUND HEX BOLT IN CONCRETE

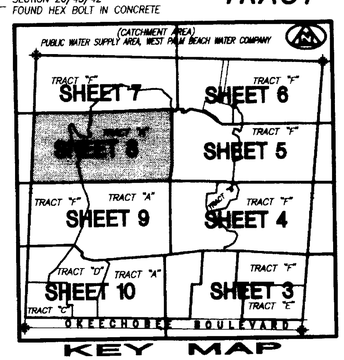

KEY MAP

SURVEYOR'S NOTES AND LEGEND:

1. THE BASE BEARING (BB) FOR THIS PLAT IS THE ASSUMED BEARING OF S88°44'50"E ALONG THE SOUTH LINE OF THE SOUTHWEST ONE-QUARTER OF SECTION 20, TOWNSHIP 43 SOUTH, RANGE 42 EAST, AND ALL OTHER BEARINGS ARE RELATIVE THERETO.
2. C/L DENOTES A CENTERLINE
3. ⊡ PRM DENOTES A SET #2424 PERMANENT REFERENCE MONUMENT (P.R.M.)
4. P.B.CO. DENOTES PALM BEACH COUNTY

BENCH MARK
Land Surveying and Mapping, Inc.
4152 West Blue Heron Blvd, Suite 121, Riviera Beach, FL 33404
Fax (407) 844-9659 Phone (407) 848-2102

RECORD PLAT

OAKTON LAKES R.P.D.

DWN DJM & SEC	FB	DATE 09/01/96	WO.# P156
CKD	FILE P156-A.dwg	SCALE 1" = 100'	SHEET 8 OF 10

G:\ACAD\DWG\P156\P156-A Mon Nov 4 10:07:15 1996