CORAL TRACE

A PLAT OF A PORTION OF SECTION 18, TOWNSHIP 46 SOUTH, RANGE 43 EAST

CITY OF DELRAY BEACH PALM BEACH COUNTY, FLORIDA

JANUARY 3RD, 1997
SHEET 2 OF 5

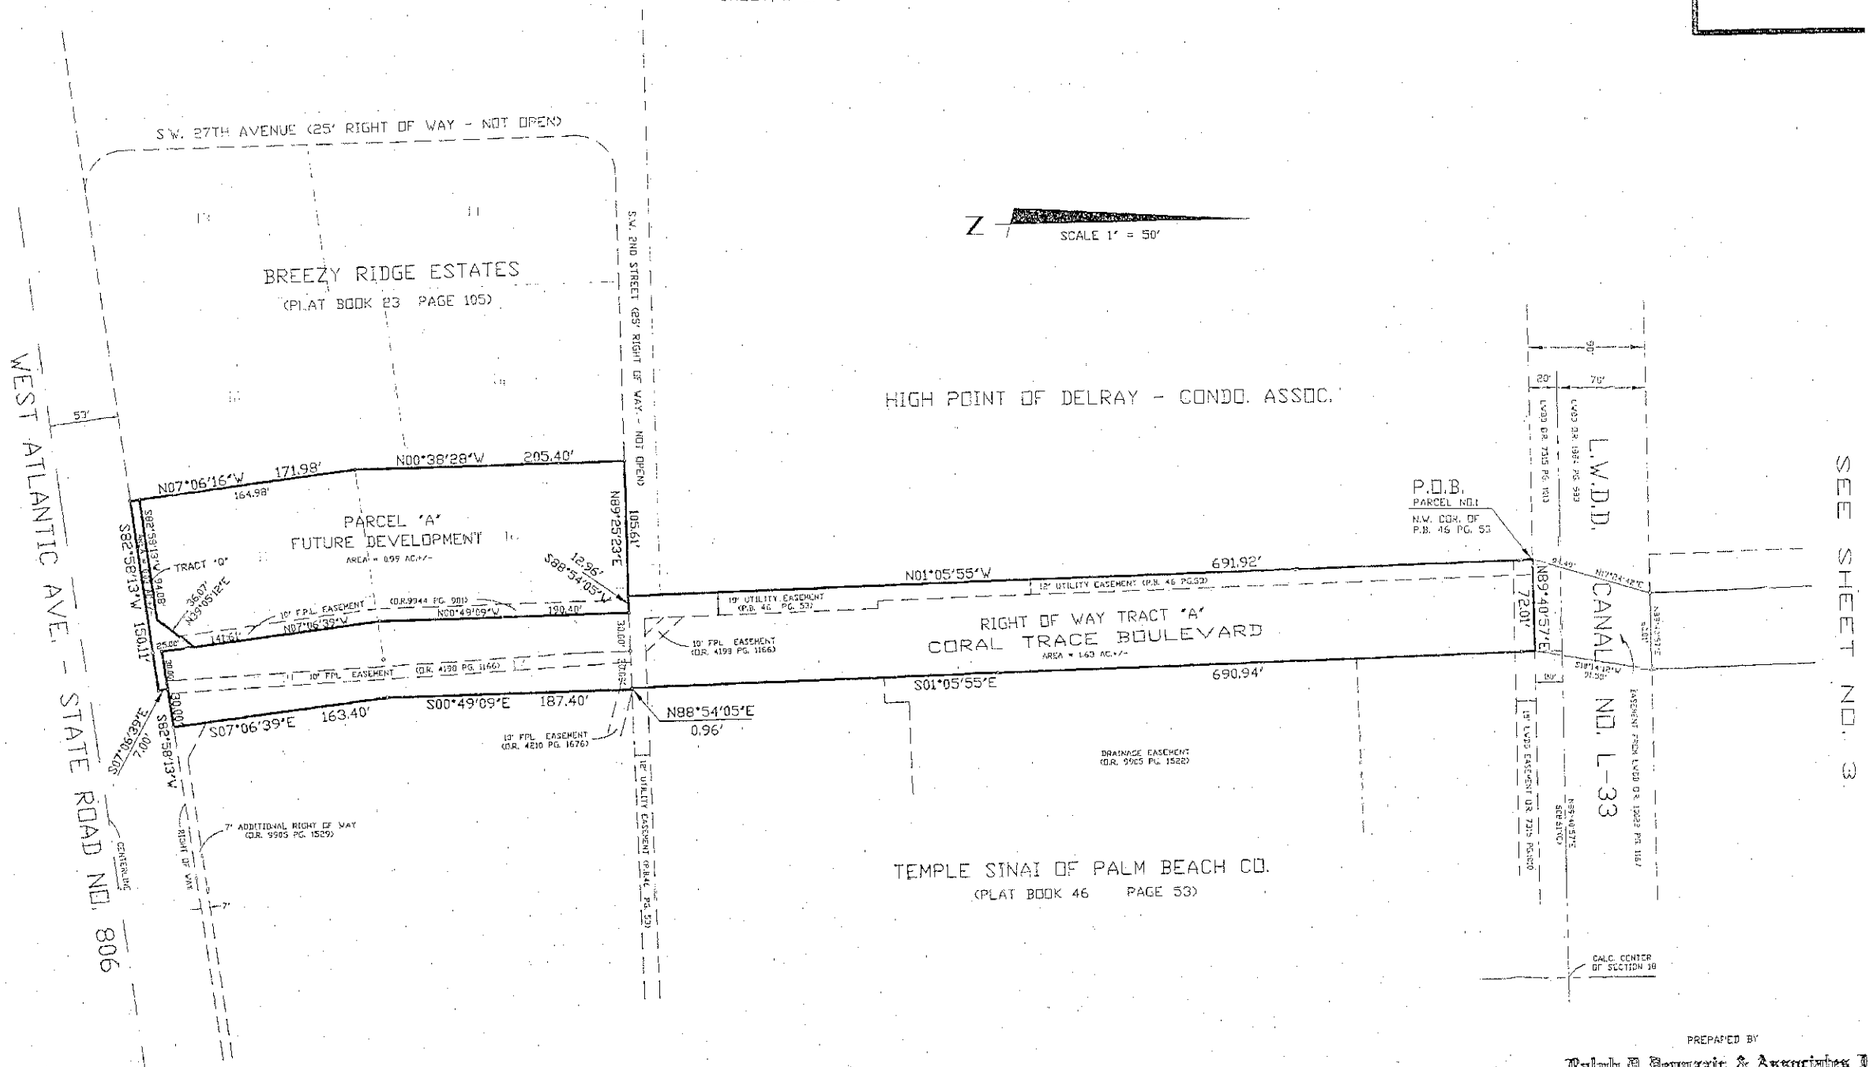

LEGEND

R = RADIUS
Δ = CENTRAL ANGLE
L = ARC LENGTH
R/W = RIGHT OF WAY
P.O.B. = POINT OF BEGINNING
P.O.C. = POINT OF COMMENCEMENT
(P) = PLAT
(S) = SURVEY
(D) = DEED
(C) = CALCULATED
PLS = PROFESSIONAL LAND SURVEYOR
PRM = PERMANENT REFERENCE MONUMENT
PB = PLAT BOOK
PG = PAGE
OR = OFFICIAL RECORDS
SCM = SET CONCRETE MONUMENT
℄ = CENTERLINE
EOP = EDGE OF PAVEMENT
SIDR = SET IRON ROD &CAP
LAE = LIMITED ACCESS EASEMENT
(R) = RADIAL LOT LINE
(NR) = NON-RADIAL LOT LINE
CM = CHORD BEARING - DISTANCE
FIRNC = FOUND NAIL AND CAP

PREPARED BY
Ralph D. Bennazzi & Associates, P.A.
Consulting Engineers, Planners, Surveyors
6100 Boulevard of Champions
North Lauderdale, Florida 33068
(954) 969-5100
FAX (954) 969-9680

SHEET 2 OF

AUTO CAD FILE NO. 94076-2