0653-013

176

SMITH DAIRY WEST P.U.D.–PLAT No. 8

BEING A REPLAT OF PART OF BLOCK 38 OF PALM BEACH FARMS COMPANY PLAT No. 3, AS RECORDED IN PLAT BOOK 2, PAGES 45 THROUGH 54 OF THE PUBLIC RECORDS OF PALM BEACH COUNTY, FLORIDA IN PART OF SECTION 4, TOWNSHIP 45 SOUTH, RANGE 42 EAST, PALM BEACH COUNTY, FLORIDA

SHEET 6 OF 7

MARCH 1998

LEGEND:

- ⊠ = PERMANENT REFERENCE MONUMENT "P.L.S. 4828"
- ● = PERMANENT CONTROL POINT "P.C.P. 4828"
- R = RADIUS
- L = ARC LENGTH
- D = DELTA (CENTRAL ANGLE)
- PC = POINT OF CURVATURE
- PT = POINT OF TANGENCY
- PSM = PROFESSIONAL SURVEYOR & MAPPER
- PLS = PROFESSIONAL LAND SURVEYOR
- UE = UTILITY EASEMENT
- DE = DRAINAGE EASEMENT
- LAE = LIMITED ACCESS EASEMENT
- LMAE = LAKE MAINTENANCE ACCESS EASEMENT
- LME = LAKE MAINTENANCE EASEMENT
- N = NORTHING (GRID)
- E = EASTING (GRID)
- (c) = CALCULATED
- (R) = RADIAL
- (T) = TANGENT
- MREE = MAINTENANCE AND ROOF EAVE EASEMENT

NOTE: POSITION OF SECTION CORNERS CALCULATED BASED ON PALM BEACH COUNTY SURVEY DEPARTMENT VALUES.

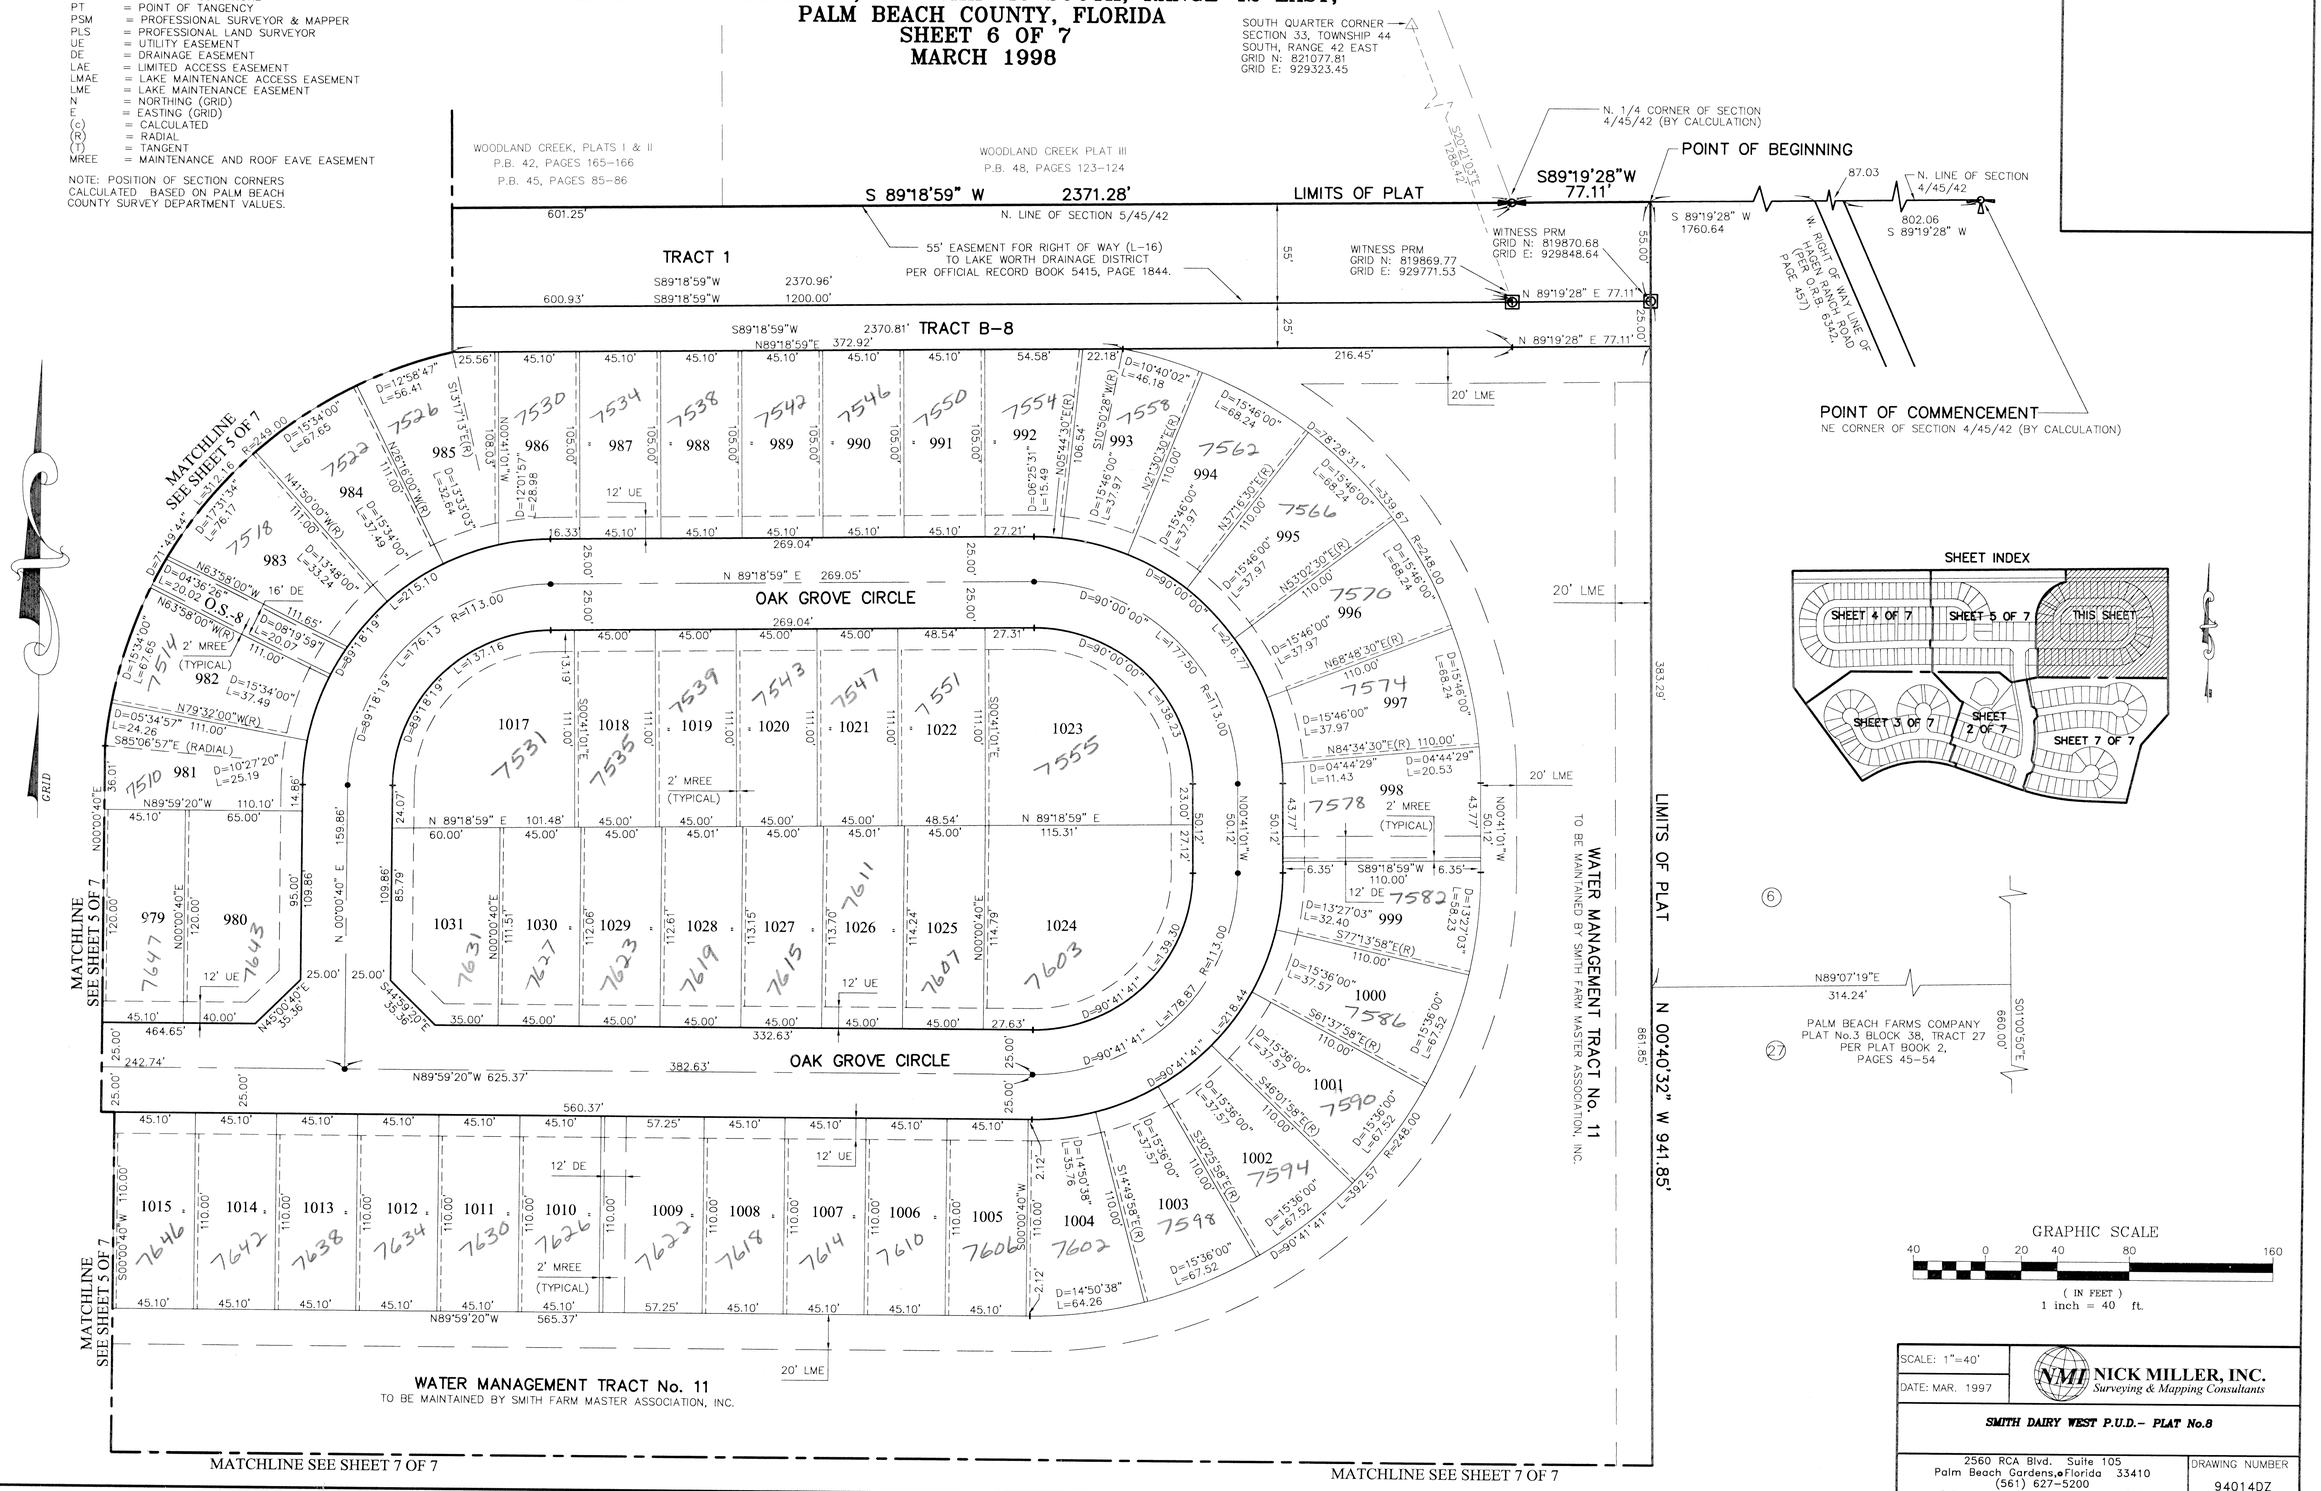

SHEET INDEX

GRAPHIC SCALE

40 0 20 40 80 160

(IN FEET)
1 inch = 40 ft.

SCALE: 1"=40'

DATE: MAR. 1997

NICK MILLER, INC.
Surveying & Mapping Consultants

SMITH DAIRY WEST P.U.D.– PLAT No.8

2560 RCA Blvd. Suite 105
Palm Beach Gardens, Florida 33410
(561) 627-5200
D.B.P.R. Business License No. 4318

DRAWING NUMBER 94014DZ

SUBDIVISION Smith Dairy West
BOOK 83 PAGE 176
FLOOD ZONE B FLOOD MAP # 170A
QUAD # 44 ZONING PUD
SE 86-106 ZIP CODE 33467
TAZ 942
PUD NAME Smith Dairy West