SANCTUARY BAY

LYING IN GOVERNMENT LOT 3 OF SECTION 6,
TOWNSHIP 41 SOUTH, RANGE 43 EAST,
TOWN OF JUPITER,
PALM BEACH COUNTY, FLORIDA

DECEMBER 2000

SHEET 2 OF 2

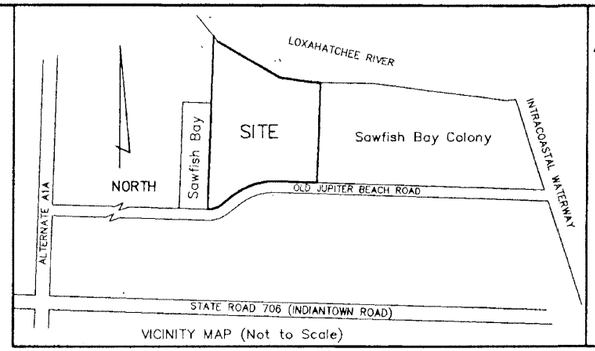

VICINITY MAP (Not to Scale)

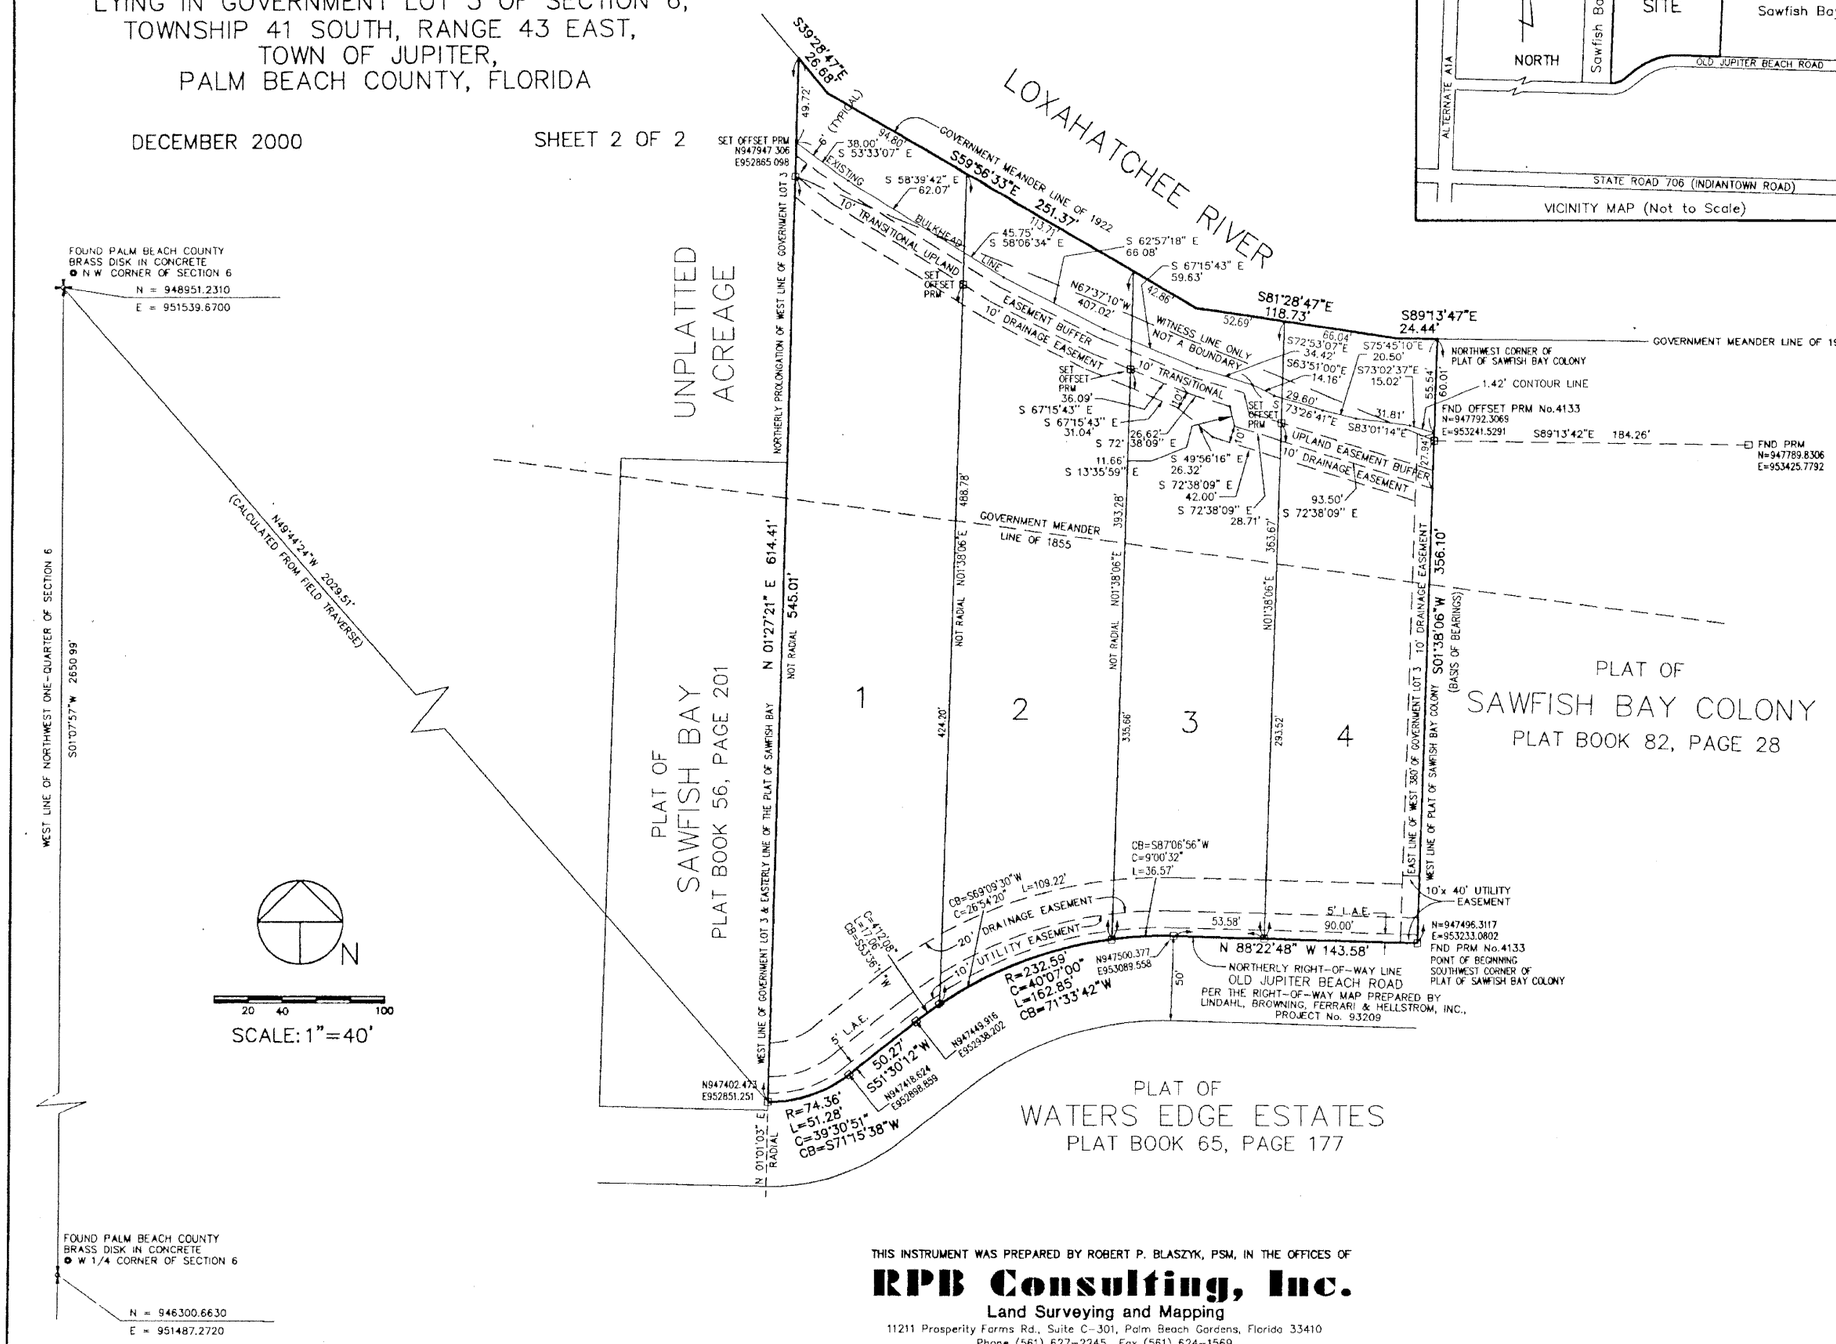

ABBREVIATION LEGEND:

R/W – RIGHT-OF-WAY
P.R.M. – PERMANENT REFERENCE MONUMENT
P.C.P. – PERMANENT CONTROL POINT
R – RADIUS
C – CENTRAL ANGLE
L – ARC LENGTH
CB – CHORD BEARING
P.B. – PLAT BOOK
O.R.B. – OFFICIAL RECORD BOOK
D.B. – DEED BOOK
(P) – PLAT DIMENSION
(M) – MEASURED DIMENSION
(C) – CALCULATED DIMENSION
P.O.C. – POINT OF COMMENCEMENT
P.O.B. – POINT OF BEGINNING
IR/C – 1/2" IRON ROD WITH CAP AS NOTED
FND. – FOUND
MON – 4" X 4" CONCRETE MONUMENT
PRM – 4" X 4" PERMANENT REFERENCE MONUMENT
℄ – CENTERLINE
PK/DISK – PK NAIL WITH DISK AS NOTED
N = NORTHING; E = EASTING
L.A.E. – LIMITED ACCESS EASEMENT
NGVD 1929 – NATIONAL GEODETIC VERTICAL DATUM OF 1929

THIS INSTRUMENT WAS PREPARED BY ROBERT P. BLASZYK, PSM, IN THE OFFICES OF

RPB Consulting, Inc.

Land Surveying and Mapping
11211 Prosperity Farms Rd., Suite C-301, Palm Beach Gardens, Florida 33410
Phone (561) 627-2245 Fax (561) 624-1569
Certificate of Authorization No. LB 7022