MIRASOL PARCELS H AND I

PART OF GOLF DIGEST P.C.D.
SECTION 3, TOWNSHIP 42 SOUTH, RANGE 42 EAST,
CITY OF PALM BEACH GARDENS,
PALM BEACH COUNTY, FLORIDA
SHEET 8 OF 8

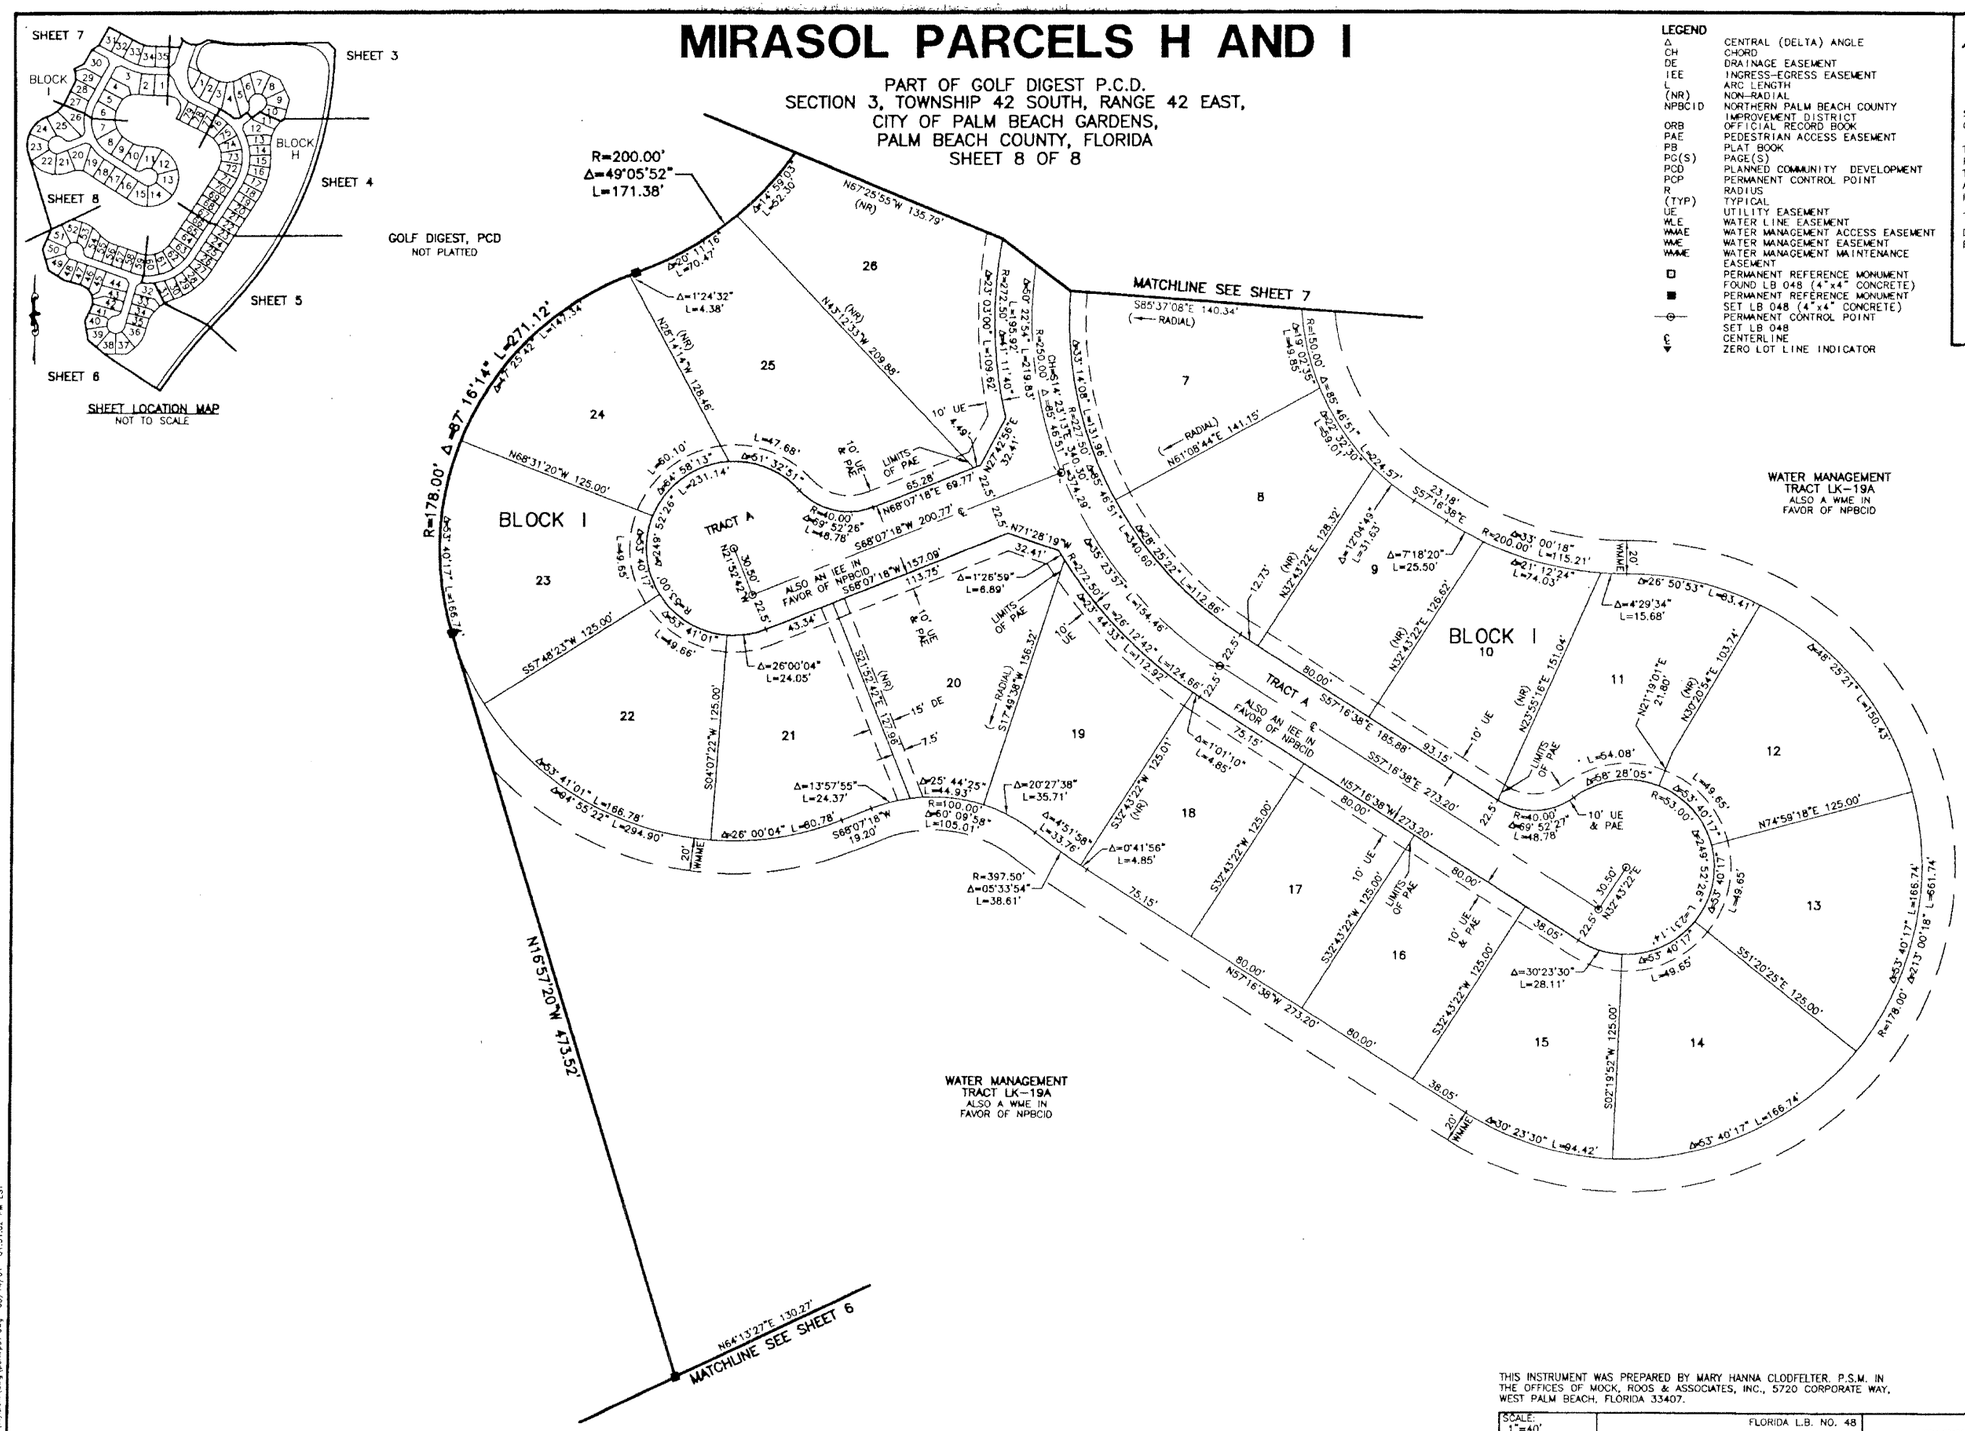
SHEET 7
SHEET 3
BLOCK I
BLOCK H
SHEET 4
SHEET 8
SHEET 5
SHEET 6
SHEET LOCATION MAP
NOT TO SCALE
GOLF DIGEST, PCD
NOT PLATTED
MATCHLINE SEE SHEET 7
MATCHLINE SEE SHEET 6
BLOCK I
TRACT A
WATER MANAGEMENT
TRACT LK-19A
ALSO A WME IN
FAVOR OF NPBCID
ALSO AN IEE IN
FAVOR OF NPBCID
LIMITS OF PAE
R=200.00'
Δ=49°05'52"
L=171.38'
R=178.00'
N15°57'20"W 473.52'
N64°13'27"E 130.27'
N67°25'55"W 135.79'
S85°37'08"E 140.34'
N61°08'44"E 141.15'
N68°31'20"W 125.00'
S57°48'23"W 125.00'
S04°07'22"W 125.00'
S57°16'38"E 185.88'
S57°16'38"E 273.20'
N57°16'38"W 273.20'
N74°59'18"E 125.00'
S51°20'25"E 125.00'
S02°19'52"W 125.00'
S32°43'22"W 125.00'
N32°43'22"E 125.00'
N32°43'22"E 128.32'
N32°43'22"E 151.04'
N32°43'22"E 103.74'
N27°42'56"E 32.41'
N71°28'19"W 32.41'
N68°07'18"E 69.77'
S68°07'18"W 200.77'
S68°07'18"W 157.09'
S68°07'18"W 19.20'
N68°07'18"W 113.75'
N68°07'18"W 156.32'
N32°43'22"E 128.32'
N32°43'22"E 30.50'
N32°43'22"E 30.50'
N32°43'22"E 30.50