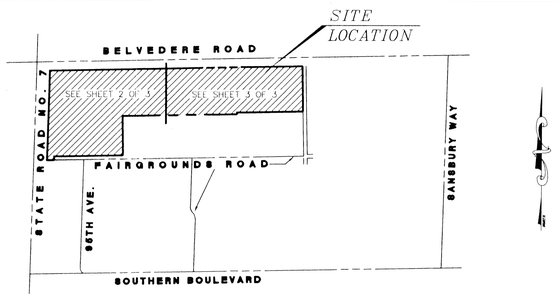

VICINITY MAP
1" = 1000'

ROYAL PALM TOWN CENTER

VILLAGE OF ROYAL PALM BEACH
PALM BEACH COUNTY, FLORIDA

A PARCEL OF LAND SITUATE LYING AND BEING IN SECTION 31, TOWNSHIP 43 SOUTH, RANGE 42 EAST OF TALLAHASSEE BASE MERIDIAN AND BEING A PORTION OF TRACTS 1, 2, 3, 4, 5 AND 6, BLOCK 8, OF PALM BEACH FARMS CO. PLAT NO. 3. AS RECORDED IN PLAT BOOK 2, PAGES 45 THROUGH 54, OF THE PUBLIC RECORDS OF PALM BEACH COUNTY, FLORIDA.

STATE OF FLORIDA
COUNTY OF PALM BEACH

THIS PLAT WAS FILED FOR RECORD AT _____ THIS _____ DAY OF _____, 2002 AND DULY RECORDED IN PLAT BOOK _____, PAGES _____ AND _____.

DOROTHY H. WILKEN, CLERK
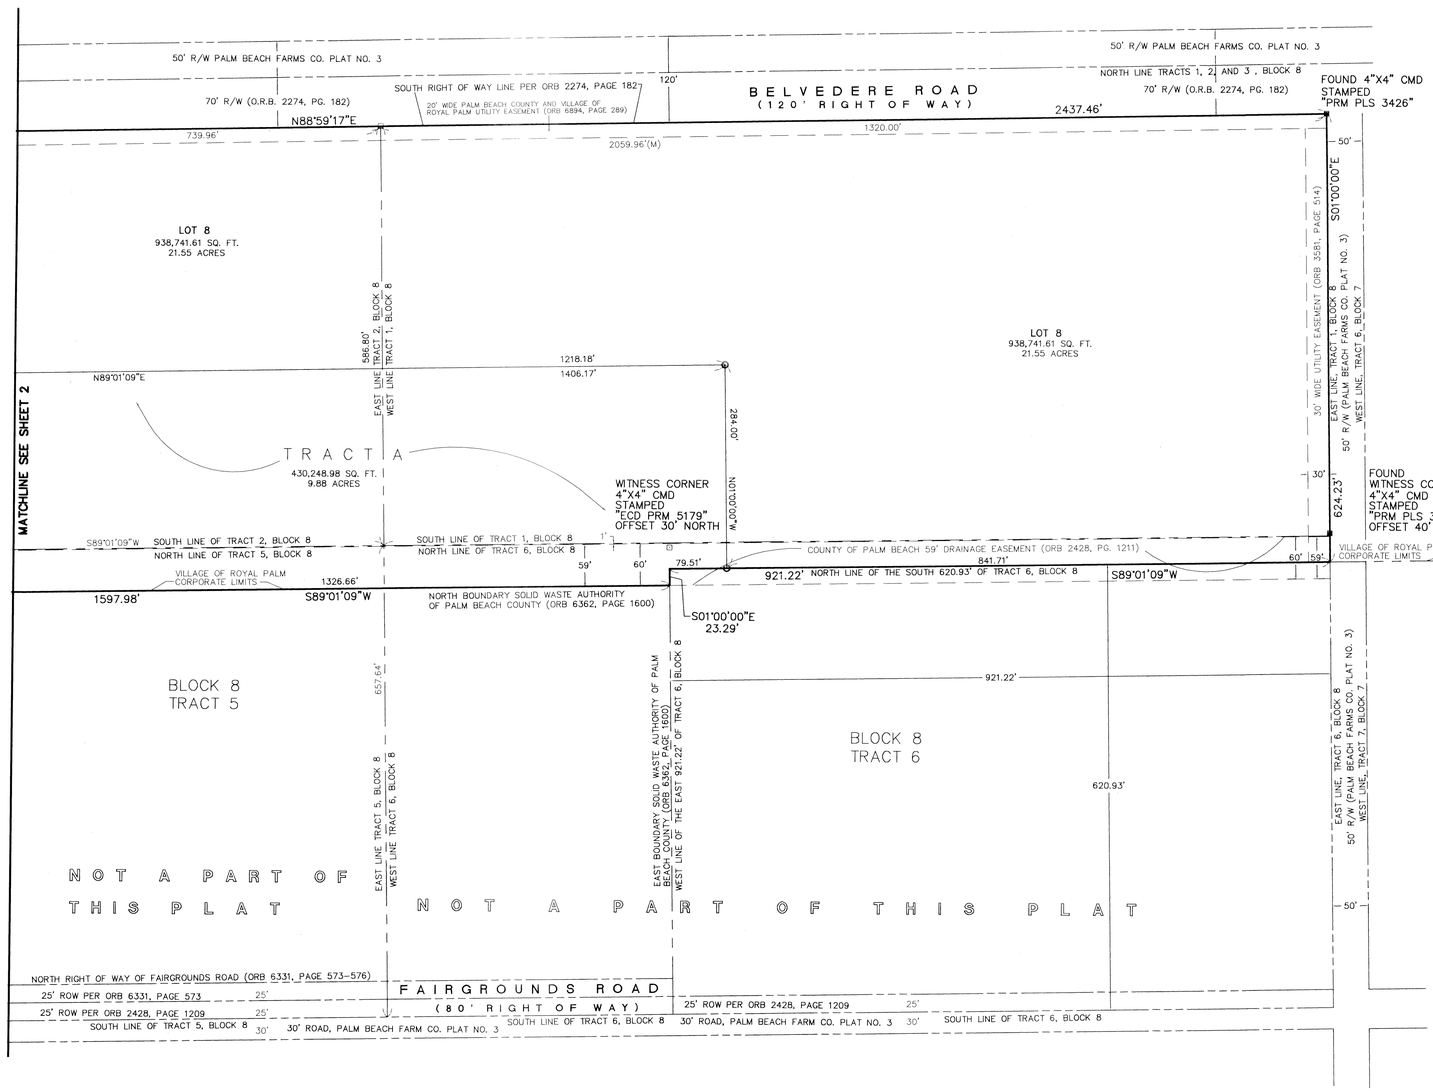
BY: _____ D.C.