# MECCA COMMERCIAL CENTER P.C.D.

A PORTION OF TRACT 15, BLOCK 8, OF PALM BEACH FARMS CO. PLAT NO. 3,
AS RECORDED IN PLAT BOOK 2, PAGES 45 THROUGH 54,
IN PALM BEACH COUNTY, FLORIDA,

**LYING IN SECTION 31, TOWNSHIP 43 SOUTH, RANGE 42 EAST,
VILLAGE OF ROYAL PALM BEACH, PALM BEACH COUNTY, FLORIDA.**

**NOVEMBER, 2002 SHEET 3 OF 3**

35

STATE OF FLORIDA }
SS
COUNTY OF PALM BEACH }

THIS PLAT WAS FILED FOR RECORD AT _____. THIS _____ DAY OF _____ A.D. 2002 AND DULY RECORDED IN PLAT BOOK _____ ON PAGES _____ AND _____.

DOROTHY H. WILKEN
CLERK CIRCUIT COURT

BY: _____
DEPUTY CLERK

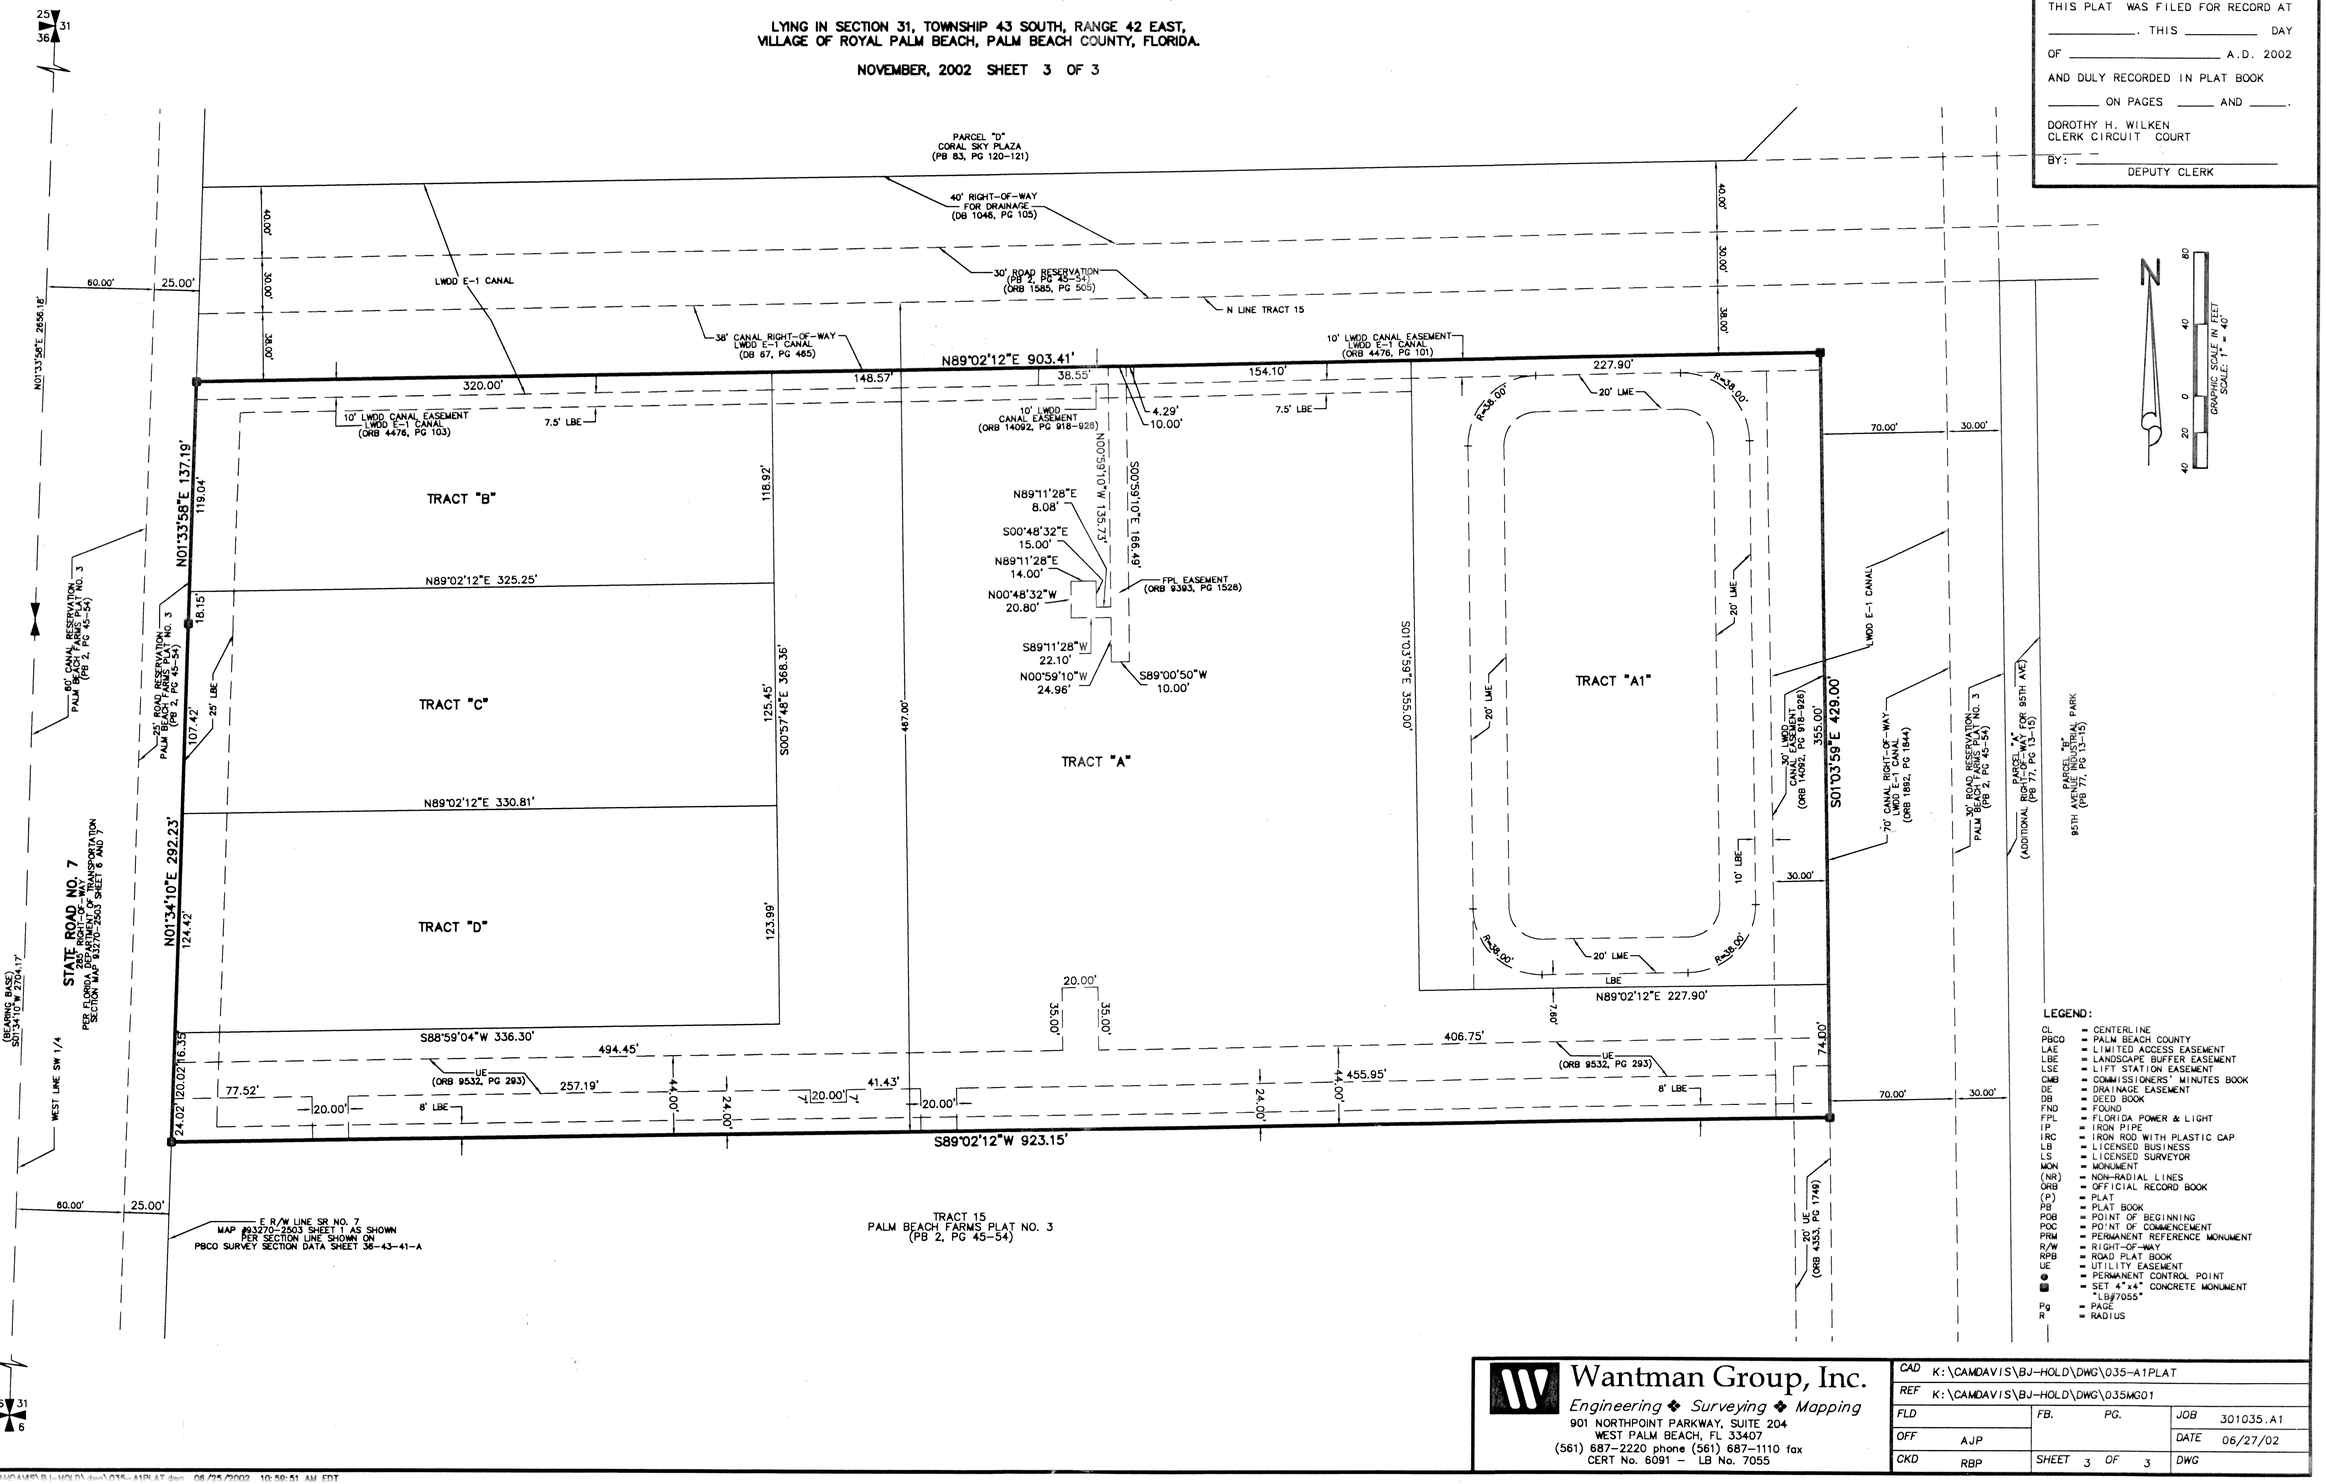


**LEGEND:**

| | |
|---|---|
| CL | = CENTERLINE |
| PBCO | = PALM BEACH COUNTY |
| LAE | = LIMITED ACCESS EASEMENT |
| LBE | = LANDSCAPE BUFFER EASEMENT |
| LSE | = LIFT STATION EASEMENT |
| CMB | = COMMISSIONERS' MINUTES BOOK |
| DE | = DRAINAGE EASEMENT |
| DB | = DEED BOOK |
| FND | = FOUND |
| FPL | = FLORIDA POWER & LIGHT |
| IP | = IRON PIPE |
| IRC | = IRON ROD WITH PLASTIC CAP |
| LB | = LICENSED BUSINESS |
| LS | = LICENSED SURVEYOR |
| MON | = MONUMENT |
| (NR) | = NON-RADIAL LINES |
| ORB | = OFFICIAL RECORD BOOK |
| (P) | = PLAT |
| PB | = PLAT BOOK |
| POB | = POINT OF BEGINNING |
| POC | = POINT OF COMMENCEMENT |
| PRM | = PERMANENT REFERENCE MONUMENT |
| R/W | = RIGHT-OF-WAY |
| RPB | = ROAD PLAT BOOK |
| UE | = UTILITY EASEMENT |
| ● | = PERMANENT CONTROL POINT |
| ■ | = SET 4"x4" CONCRETE MONUMENT "LB#7055" |
| Pg | = PAGE |
| R | = RADIUS |

SUBDIVISION
PLAT BOOK
PAGE
LOCATION
ZONING
SEC
ZIP CODE
TWP
PUD NAME


Wantman Group, Inc.
*Engineering ❖ Surveying ❖ Mapping*
901 NORTHPOINT PARKWAY, SUITE 204
WEST PALM BEACH, FL 33407
(561) 687-2220 phone (561) 687-1110 fax
CERT No. 6091 – LB No. 7055


| | | | |
|---|---|---|---|
| CAD | K:\CAMDAVIS\BJ-HOLD\DWG\035-A1PLAT | | |
| REF | K:\CAMDAVIS\BJ-HOLD\DWG\035MG01 | | |
| FLD | | FB. PG. | JOB 301035.A1 |
| OFF | AJP | | DATE 06/27/02 |
| CKD | RBP | SHEET 3 OF 3 | DWG |

K:\CAMDAVIS\BJ-HOLD\DWG\035-A1PLAT Dec 06/25/2002 10:59:51 AM EDT